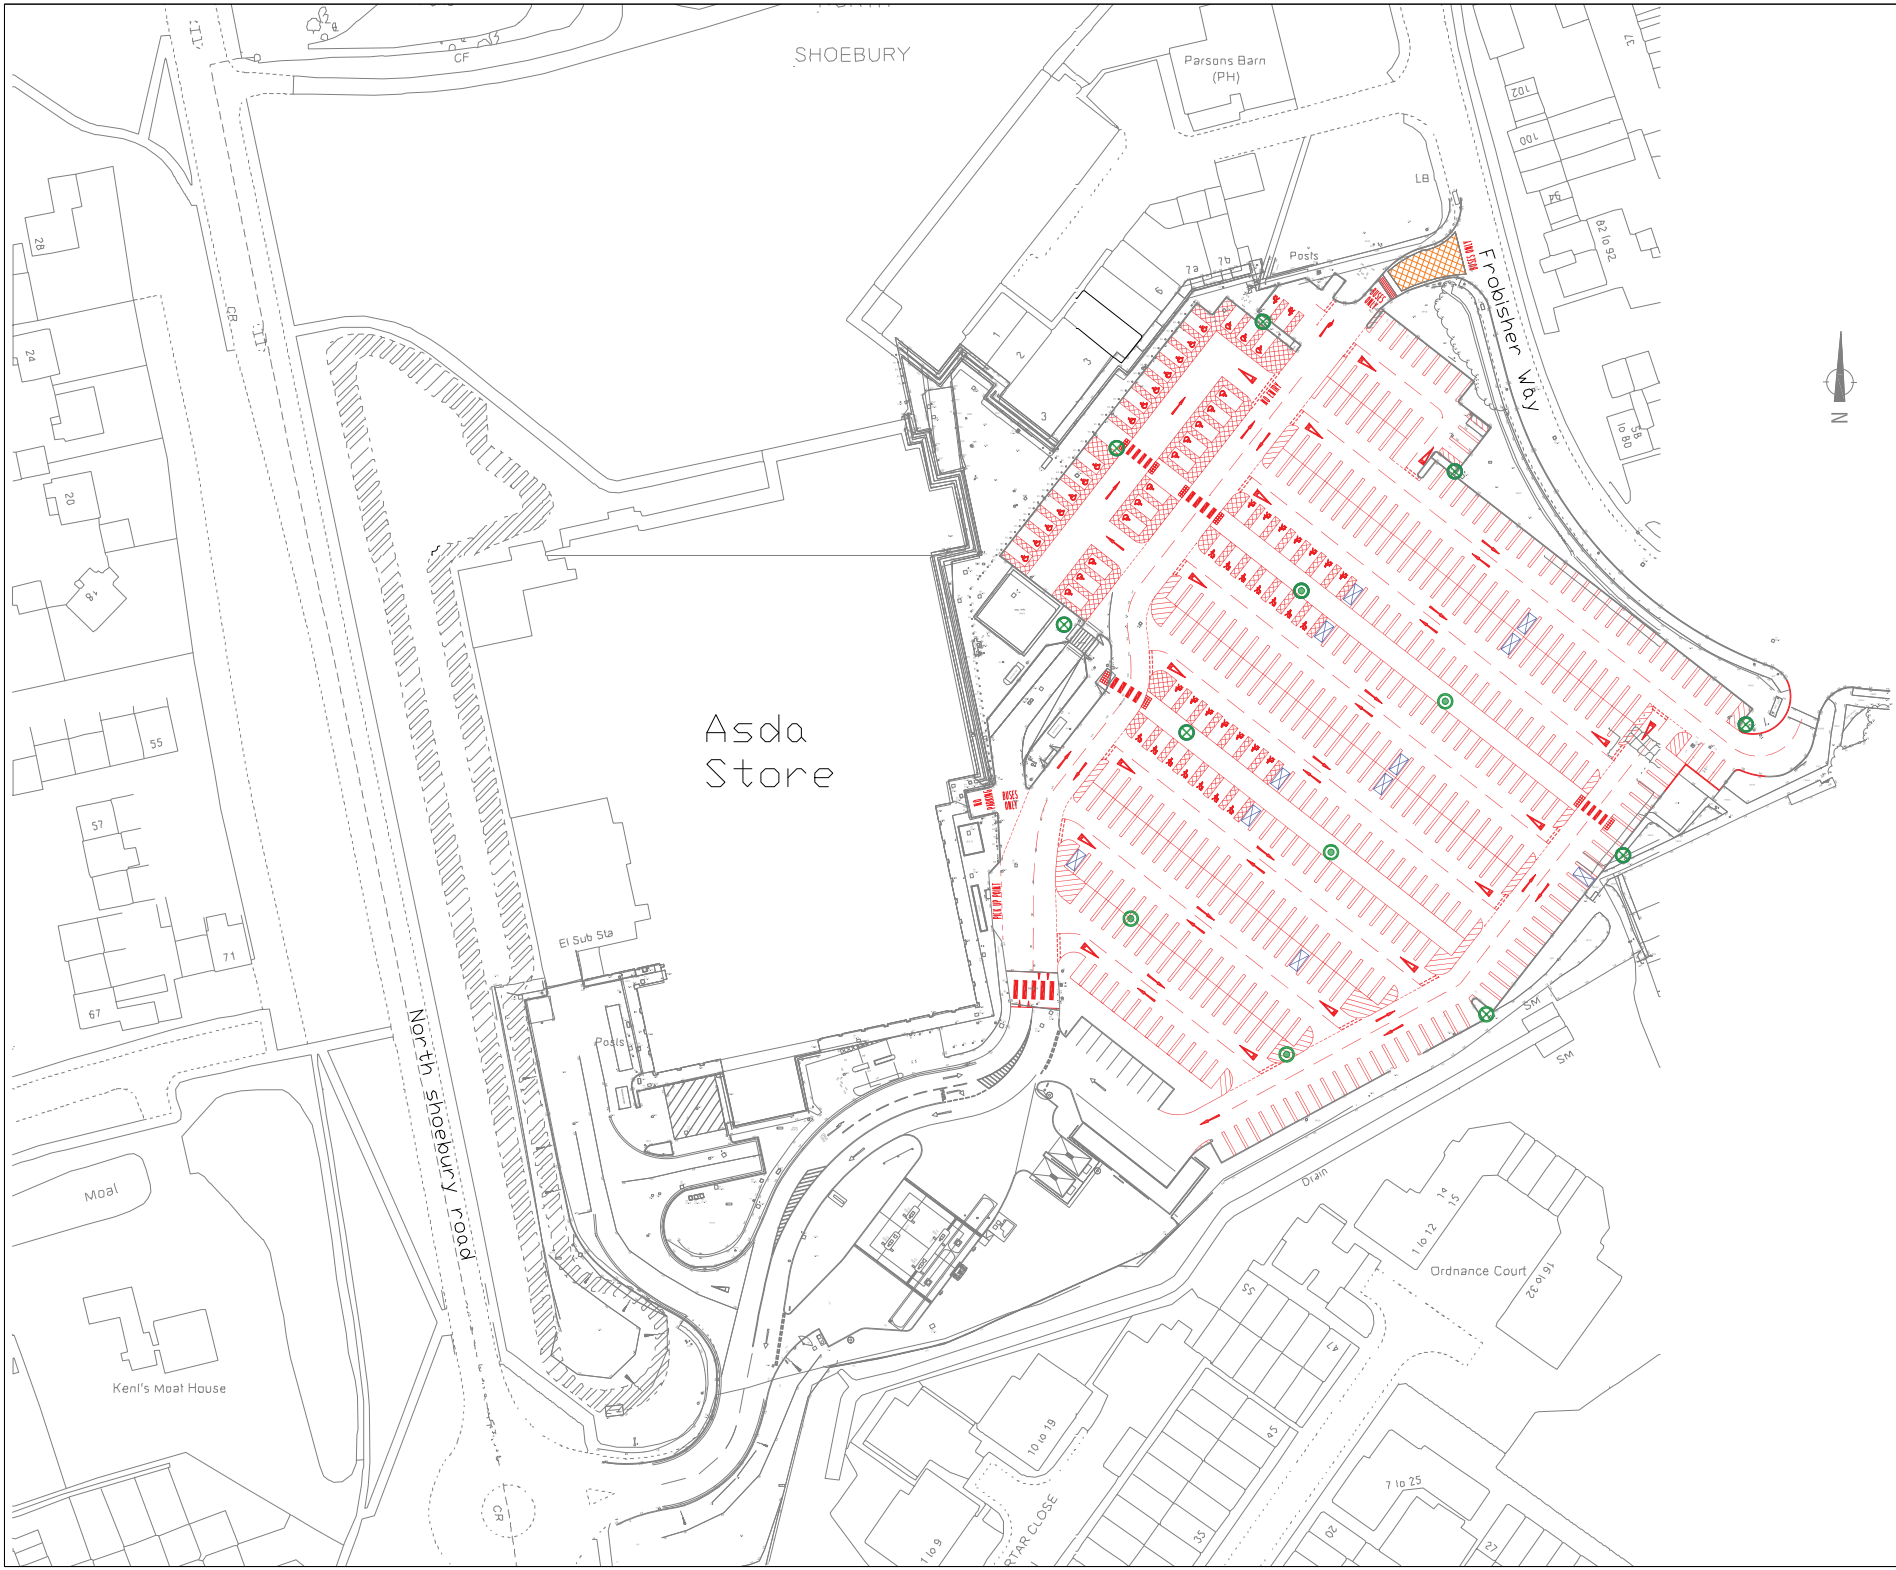

© Copyright: all rights reserved.
This drawing must not be reproduced without permission.
This drawing must be read in conjunction with all relevant consultant/ specialist drawings/information.
This drawing must not be used for construction unless issued for construction.
All dimensions on this drawing are in millimeters (unless otherwise stated).
Do not scale from this drawing

SCALE BAR - METERS
0 5 10 15 20 25 30 35 40
1:500

Parking Bay No's	Existing	Proposed	Gain
Standard Bay	476	406	-70
Disabled Bay	20	28	8
Parent and Child Bay	17	30	13
Total	513	464	-49
Trolley Shelter	11	11	0

Key:

- Proposed trolley shelter location.
- Proposed location of Lighting column to match existing specification.
- Proposed white lining.
- Proposed yellow lining.
- Existing lighting column to remain.

Rev	Date	Amendment

Status: PLANNING

Project No	Dwg No	Rev
1953 4606	PL01	-

Dwg Title: Proposed Layout

Date	Scale
Mar 2017	1:500 @ A1

Drawn	Designed	Checked
OCB	KM	KM

Project: Asda Shoeburyness Car Park 2017 (4606)
North Shoebury Road, Shoeburyness, Southend-On-Sea, Essex SS3 8DA

Client: ASDA

GPS
CREATE THE DIFFERENCE
Gleneagles Project Services Ltd
2 Pelton Place, Bradley Business Park,
Dyson Wood Way, Huddersfield, HD2 1GT
Tel: 01484 422219 Email:enquiries@gps-ltd.co.uk