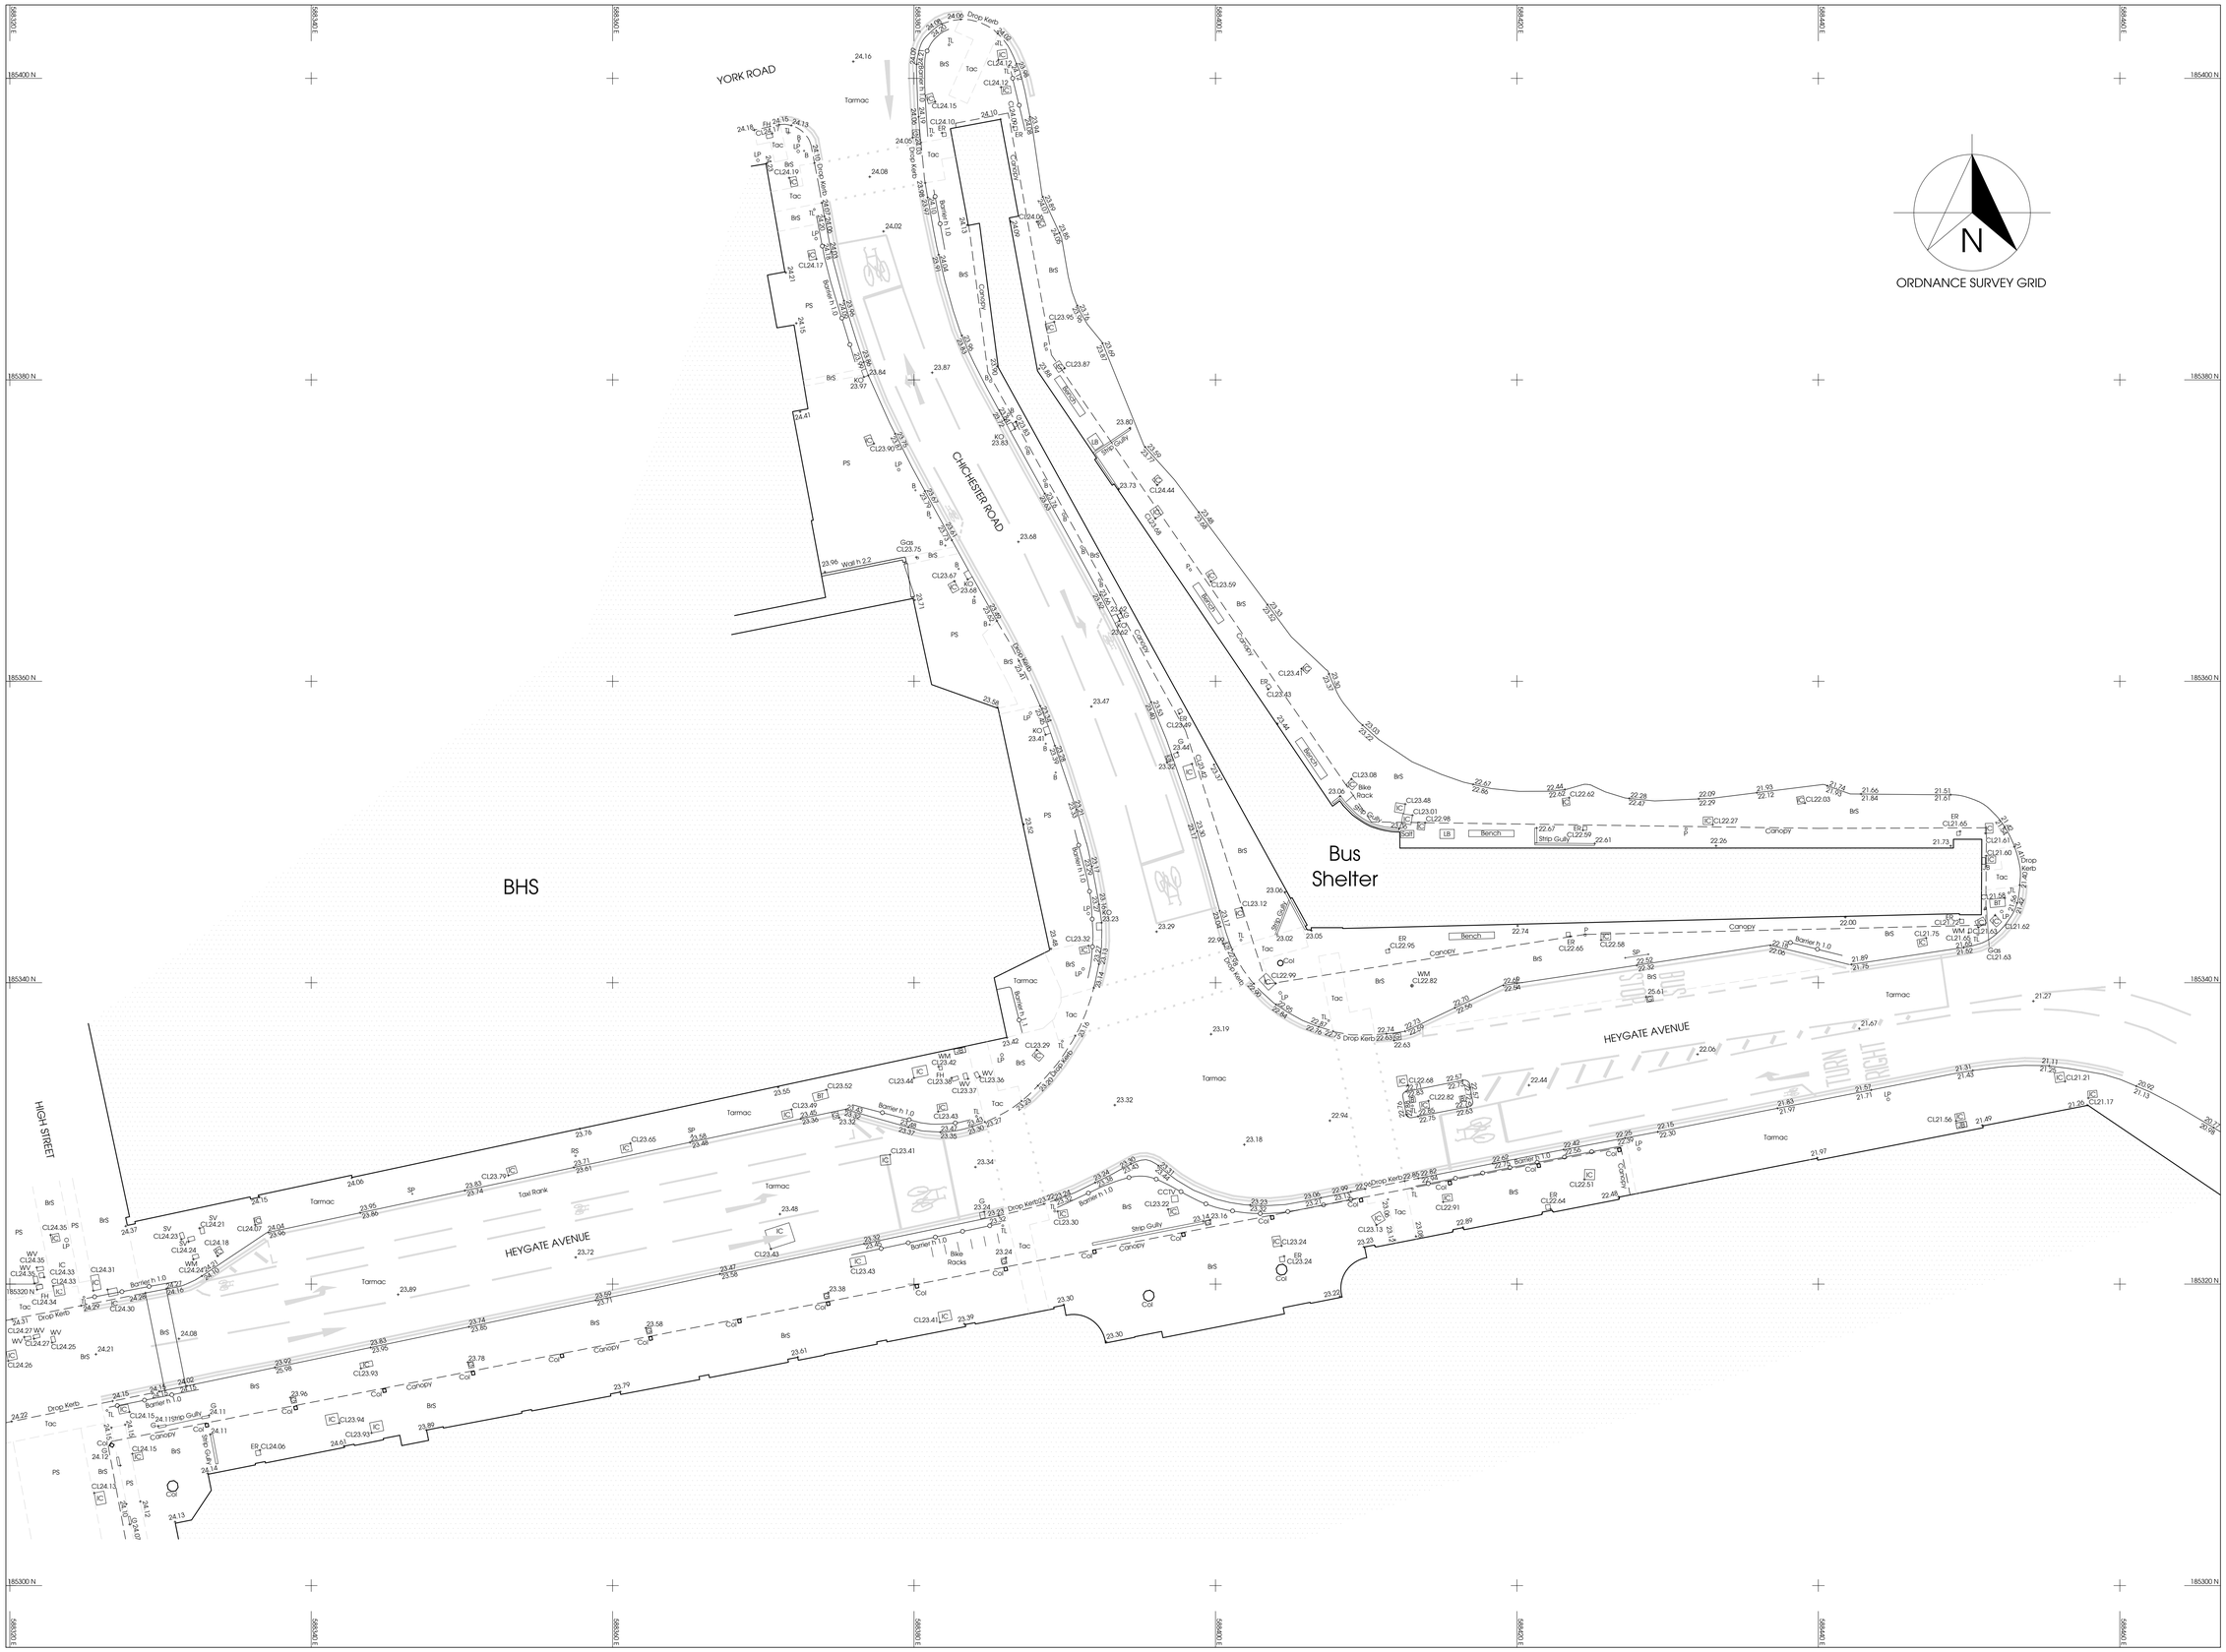


# NOTES

1) ALL DIMENSIONS TO BE CHECKED ON SITE AND NOT SCALED FROM THIS DRAWING.
2) MALCOLM HOLLIS SHALL BE INFORMED IN WRITING OF ANY DISCREPANCIES.
3) ALL DIMENSIONS ARE IN METRES ONLY.
4) THE ORIGIN AND ORIENTATION OF THE SURVEY GRID RELATE TO A GPS TIE TO ORDNANCE SURVEY GRID.
5) ALL LEVELS ARE BASED ON A GPS TIE TO OS LEVEL DATUM.

# KEY

| | | | |
|---|---|---|---|
| A/C | Air Conditioner | LB | Litter Bin |
| ATM | Automated Telling Machine | LP | Lamp Post |
| B | Bollard | Max | Maximum |
| BB | Belisha Beacon | MC | Multicore |
| Bh | Borehole | MH | Manhole |
| Br | Brick | Min | Minimum |
| BrS | Brick Setts | Mkr | Marker |
| BRW | Brick Retaining Wall | NB | Notice Board |
| BS | Bus Stop | NP | Name Plate |
| BT | British Telecom | OBF | Open Boarded Fence |
| BW | Brick Wall | OH | Overhead |
| BWF | Barbed Wire Fence | OSBM | Ordnance Survey Bench Mark |
| CBF | Close Boarded Fence | P | Post |
| CCTV | Closed Circuit Television | PB | Pillar Box |
| CF | Corrugated Iron Fence | PGM | Permanent Ground Marker |
| CL | Cover Level | PLI | Pavement Light |
| CLF | Chain Link Fence | PM | Parking Meter |
| Col | Column | PRF | Post and Rail Fence |
| Conc | Concrete | PS | Paving Stones |
| CoW | Cable on Wall | PWF | Post and Wire Fence |
| CPS | Concrete Paving Slabs | RE | Roadking Eye |
| CTV | Cable Television IC | RG | Road Gully |
| d | depth | RS | Road Sign |
| DC | Duct Cover | RSJ | Rolled Steel Joist |
| DH | Duct Height | RWP | Rain Water Pipe |
| DP | Down Pipe | s | spread |
| DrC | Drainage Channel | SB | Sign Board |
| EC | Electrical Inspection Cover | SBM | Site Bench Mark |
| EJB | Electrical Junction Box | SC | Stop Cock |
| EP | Electricity Pole | SF | Security Fence |
| ER | Earthing Rod | Shb | Shrub Bed |
| ESG | Electrical Switchgear | SL | Sump Level |
| FB | Flower Bed | SO | Smoke Outlet |
| FH | Fire Hydrant | SP | Sign Post |
| FL | Floor Level | SV | Stop Valve |
| FR | Floodlight | T | Telephone |
| G | gRTh | Tac | Tactile Paving |
| G | Gully | TBM | Temporary Bench Mark |
| GC | Gas Cock | TCB | Telephone Call Box |
| GM | Gas Meter | TCP | Traffic Control Post |
| GP | Guide Post | TC | Telephone Inspection Cover |
| GV | Gas Valve | TJB | Telephone Junction Box |
| h | height | TL | Traffic Light |
| HR | Handrail | TLCB | Traffic Light Control Box |
| IB | Illuminated Bollard | TLIC | Traffic Light Inspection Cover |
| IC | Inspection Cover | TP | Telephone Pole |
| IL | Invert Level | Typ | Typical |
| IRF | Iron Railing Fence | V | Vent |
| IRS | Illuminated Road Sign | VP | Vent Pipe |
| JB | Junction Box | W | Window |
| KO | Kerb Outlet | WM | Water Meter |
| L | Light | WV | Water Valve |

REVISIONS

| No. | Date | Amendments | Initial |
|---|---|---|---|
| A | 20.12.16 | Road Markings Added | VG |

THIS DRAWING IS FOR THE FOLLOWING PURPOSE ONLY:

**MEASURED SURVEY**

TITLE

BHS
Southend On Sea

Topographical Survey

CLIENT

M&G Real Estate
City Place House
55 Basinghall Street
EC2V 5DU, London

PROJECT NAME

BHS
15-17, 36-38 & 40-44, High Street
Southend On Sea
SS1 1JG, Essex


malcolm hollis
CB1 Business Centre
20 Station Road
Cambridge
CB1 2JD

T 01223 802 990
W malcolmhollis.com


| DRAWN BY | DATE |
|---|---|
| VG | 16.12.2016 |
| SCALE 1:200 @A1 | CHECKED TB |
| DRAWING NO. 55232-T-01 | REV. NO. A |