Notes:

Dimensions are not to be scaled from this drawing or from CAD files.

This drawing is based on currently available information and is not to be used as an accurate measurement of area.
All dimensions must be checked on site before any work is commenced and any discrepancies are to be immediately notified to the Contract Administrator for direction.

This drawing is the property of Southend-on-Sea Borough Council and therefore Copyright is reserved by them. The drawing is issued on condition that it is not copied or disclosed by or to any unauthorised persons without the prior consent in writing of Southend-on-Sea Borough Council.

Reproduced from the Ordnance Survey mapping with the permission of The Controller of Her Majesty's Stationery Office © Crown copyright and database rights 2013. Unauthorised reproduction infringes Crown copyright and may lead to prosecutions or civil proceedings. Southend-on-Sea Borough Council LIcence number 10001968

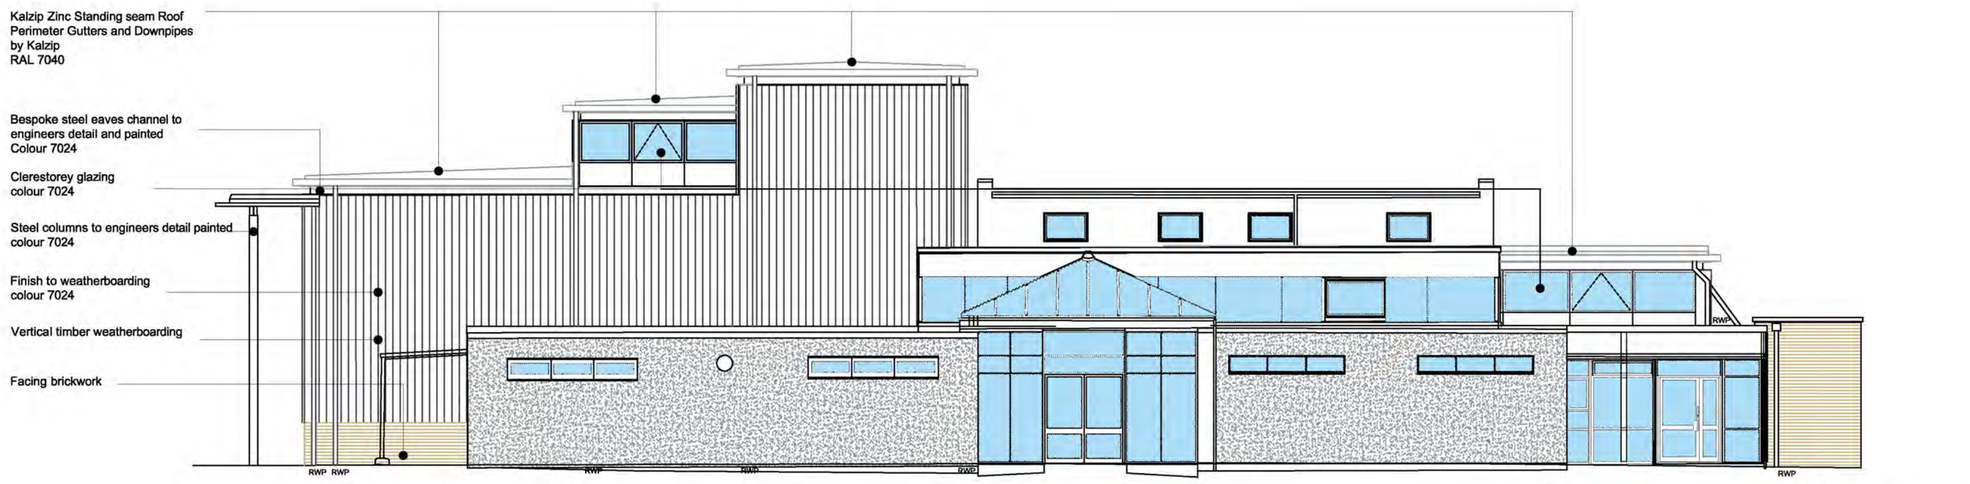

East Elevation as
Existing

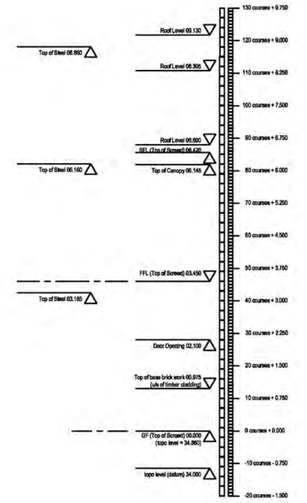

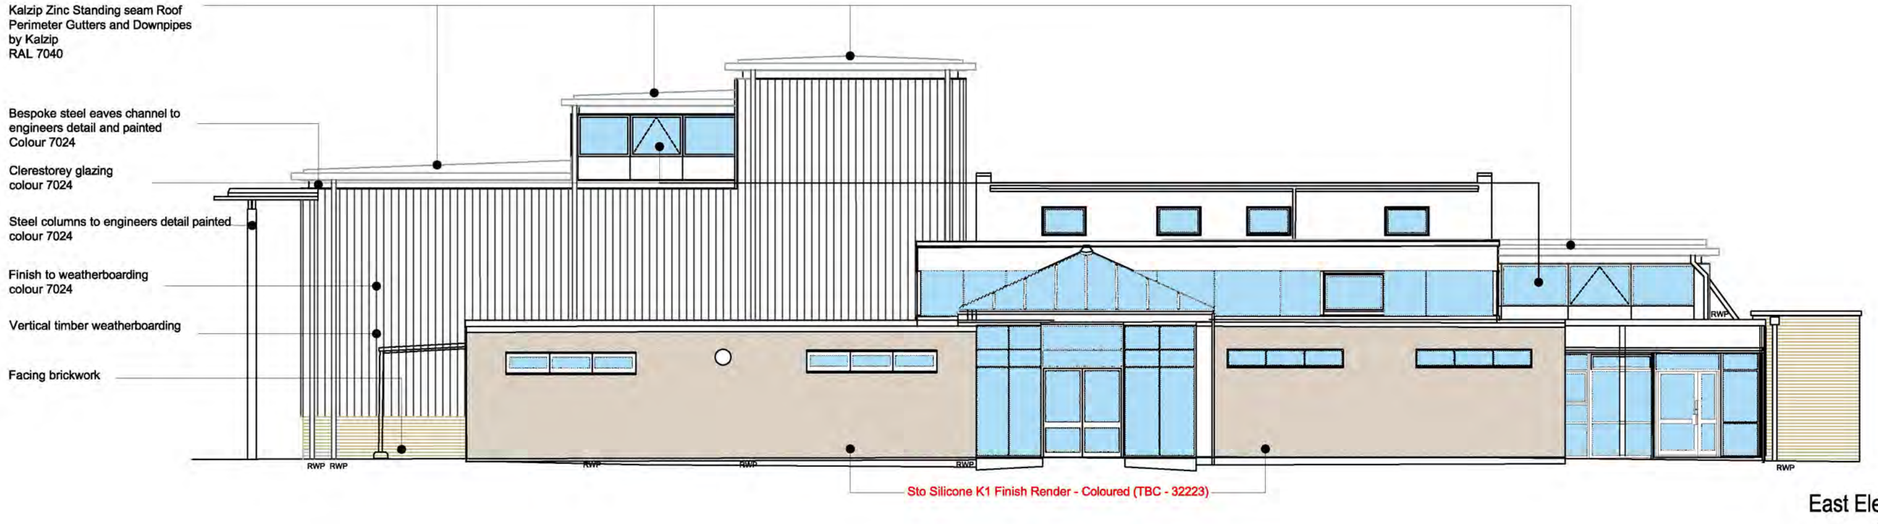

East Elevation as
Proposed

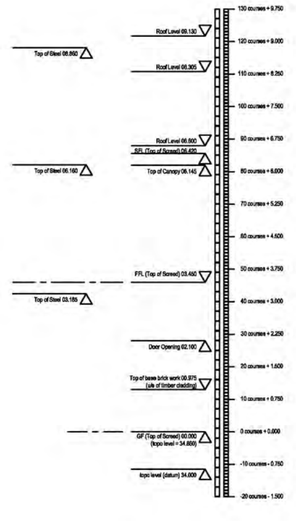

REV	REVISION DESCRIPTION	BY	DATE

southend on sea BOROUGH COUNCIL
SOUTHEND-ON-SEA BOROUGH COUNCIL
DEPARTMENT OF PLACE - PROPERTY & REGENERATION GROUP
CIVIC CENTRE, VICTORIA AVENUE,
SOUTHEND-ON-SEA, ESSEX. SS2 6ZH

PROJECT DETAILS
BARONS COURT PRIMARY SCHOOL
AVENUE ROAD
SOUTHEND ON SEA
ESSEX
SS0 7PJ

SBC PROJECT REFERENCE
1508

DRAWING STATUS
PLANNING

DRAWING TITLE
EAST ELEVATION

DRAWING NUMBER		DRAWING REVISION
1508-A-104		0
DRAWN BY	CHECKED BY	ISSUED
N.P.	X.X.	02/05/17

SCALE & ORIGINAL DRAWING SIZE
1:100 @ A1

FILE NAME
BCRender

1:1 check: