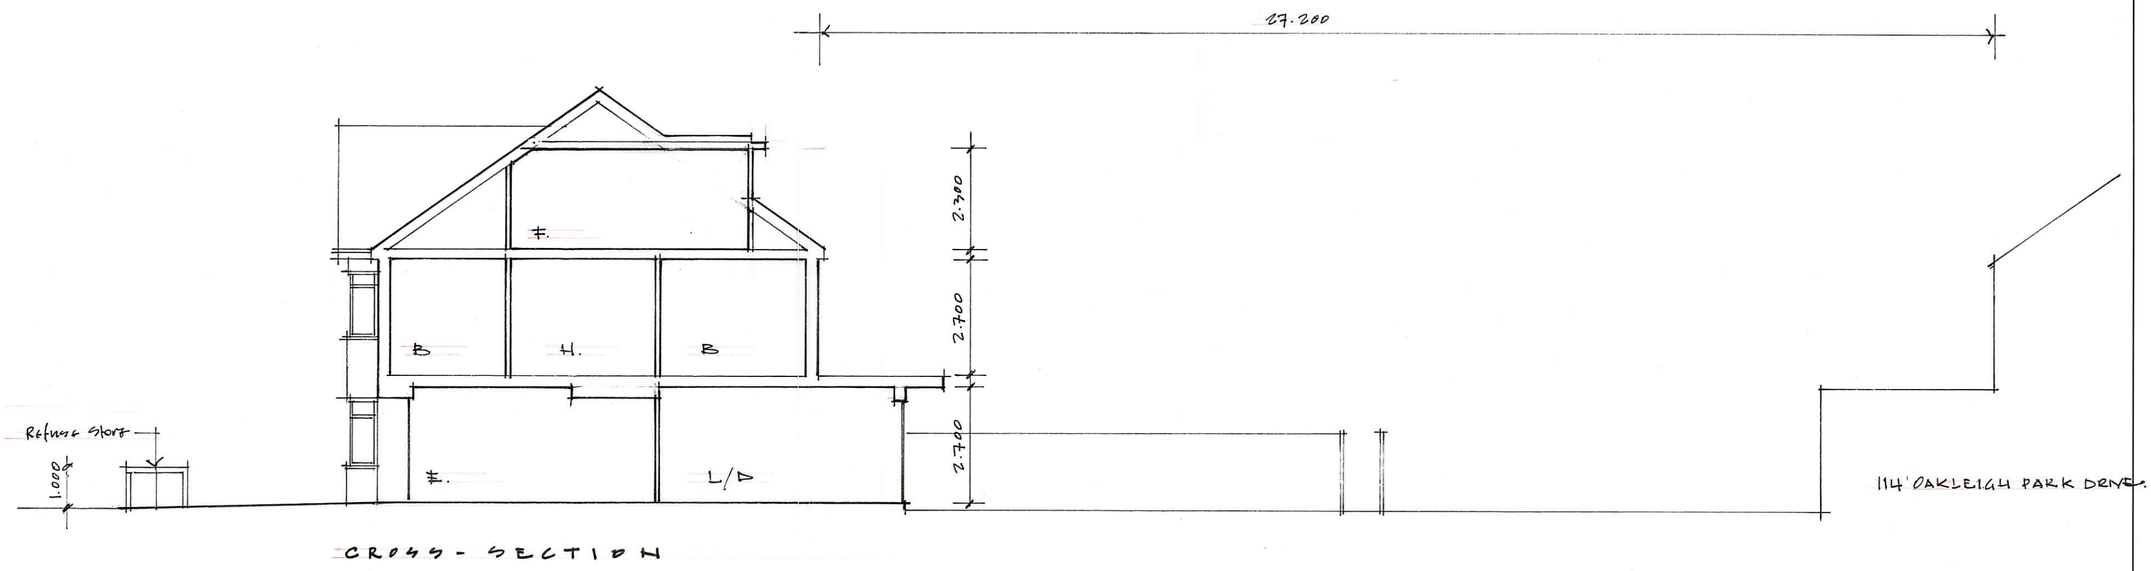

CROSS - SECTION

Schedule of Materials

Sandtoft 20/20 Clay Roof Tiles
Flanders
www.sandtoft.com

White Render Walls

Black UPVC Fascia and gutters

Painted Steel Arch
Dulux Royal Blue

Bay Window Wall Tiles
Hawkins Dark Heather
www.marleyeternit.co.uk

Brick detailing: Refuse store
Ibstock Bexhill Purple Multi
www.ibstock.co.uk

White UPVC Windows and Doors

VERIFY ALL DIMENSIONS ON SITE. © BEUVINK ARCHITECTS

REVISION

Beuvink
ARCHITECTS
01702 480 944
john@beuvinkarchitects.com
55 BAILEY ROAD LEIGH ON SEA ESSEX SS9 3PJ

PROPOSED RESIDENTIAL DEVELOPMENT
141 Leighton Avenue Leigh on Sea

CROSS- SECTION
MATERIALS SCHEDULE

DATE MARCH '17	JOB No. 17-101	
SCALE 1:100 @ A2	DRW. No. P04	REV