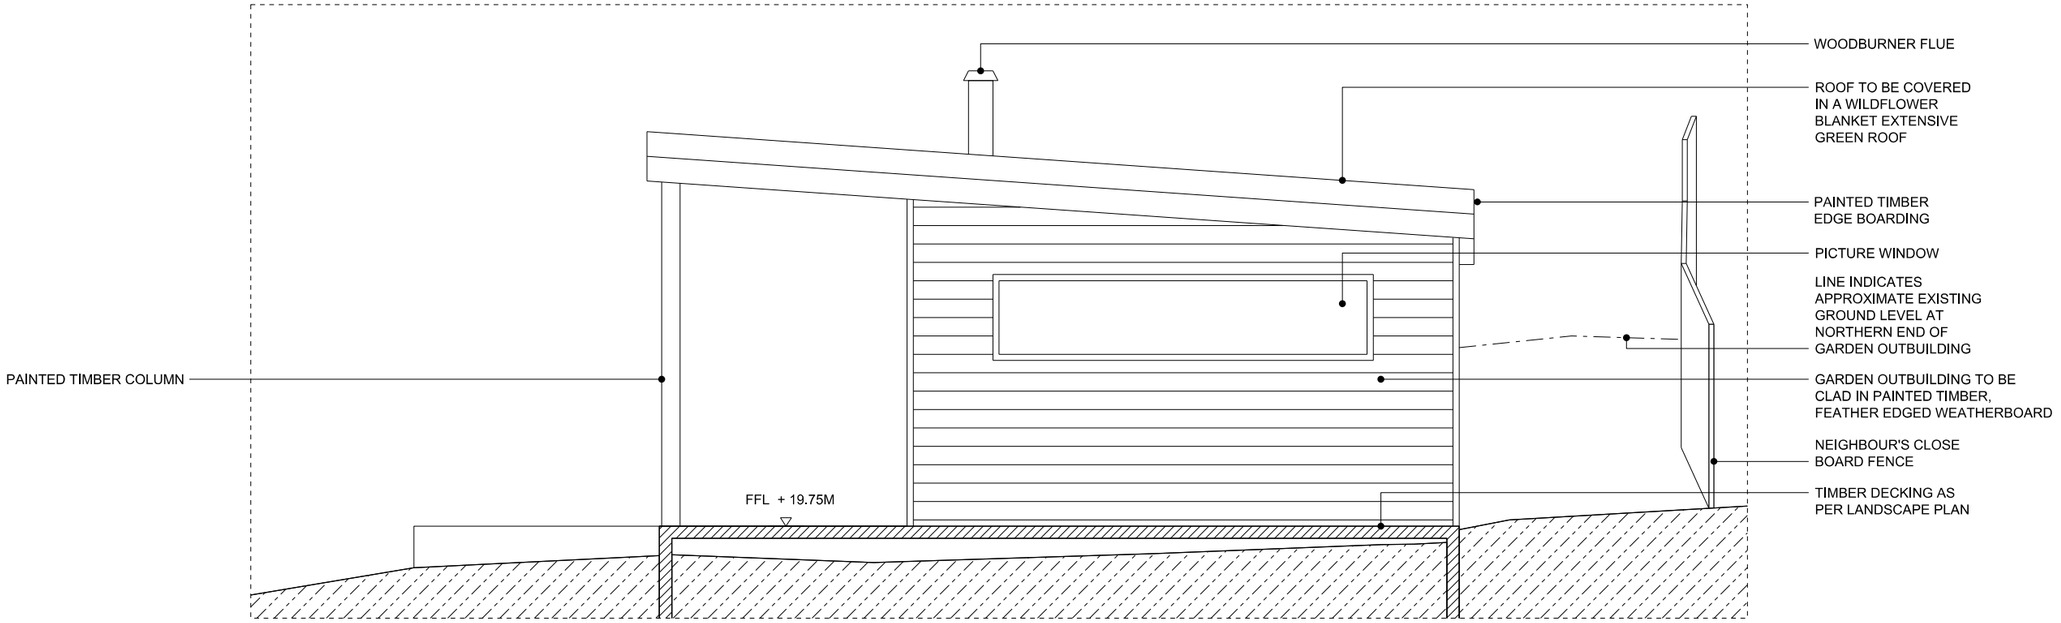

01 / A3001 GARDEN OUTBUILDING SOUTH ELEVATION
1:50 @ A3

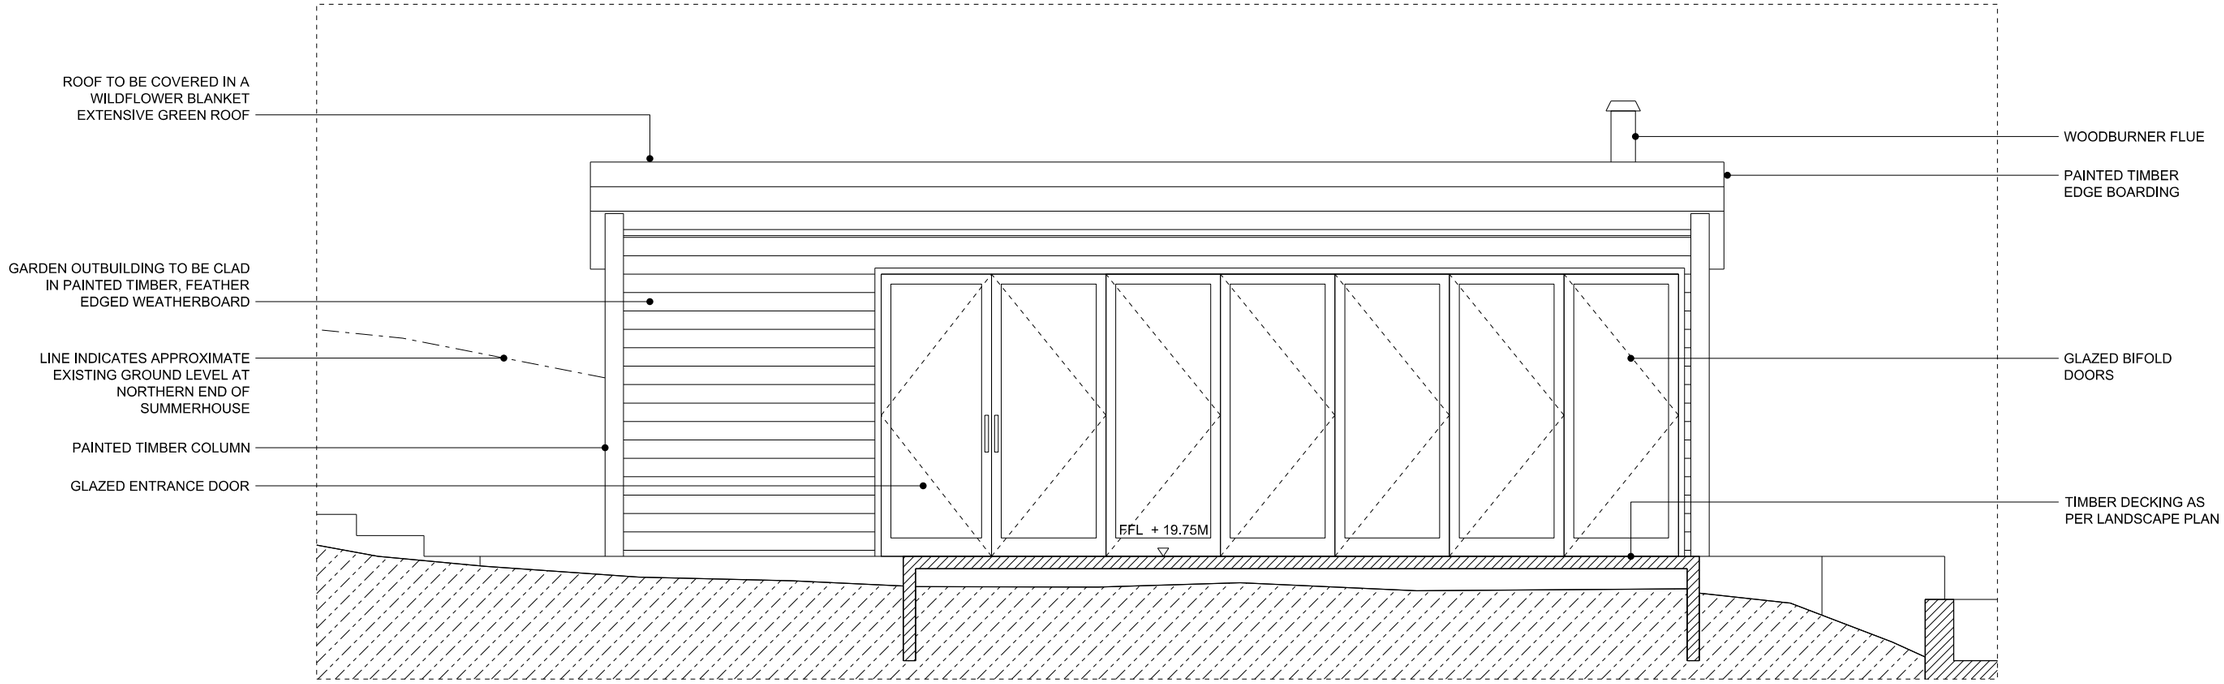

02 / A3001 GARDEN OUTBUILDING WEST ELEVATION
1:50 @ A3

0 0.5 1 1.5 2 2.5
METRES

DATE:	REVISION:	DATE:	REVISION:
13.07.17	A		
26.07.17	B		
03.08.17	C		
15.08.17	D		

This drawing to be read in conjunction with all other contract documents and specifications and all other consultant drawings. Drawing not to be scaled and all levels and dimensions to be checked on site by contractor with any discrepancies notified to Architect prior to proceeding with works. No drawings should be reproduced in any form without prior written permission of Mosley Thorold Architects Ltd. Copyright and Intellectual property of all information shown is reserved by them.

JOB NO.:	PROJECT:	DRAWING:	SCALE:	DATE:
29HR	Hadleigh Road	Proposed Garden Outbuilding Elevations	1:50 @ A3	24.05.2017
PHASE:	FOR PLANNING	DRAWING NO.: A3001	REV.: D	DRN / CHD: NM / HT

MOSLEY THOROLD ARCHITECTS LTD
Studio 2, 7 Winkley Street, London, E2 6PY
+44 (0)20 7739 9390
info@mosleythorold.com