Revisions		
Rev	Details	Date
A	Original survey drawing issued	11-07-17
B	Increase text size and add boundary treatment	11-04-18

Key to Topographic Symbols:

	STN		Survey Station
	$GT		Gate
	GPQ	GP	Gate Post
	DTQ		Deciduous Tree
	CTQ		Coniferous Tree
	$FT		Fallen Tree
	GQQ	G	Road Gully
	KIQ	KI	Kerb Inlet
	CGQ	G	Circular Gully
	$MH	MH	Manhole
	$IC	IC	Inspection Cover
	TMQ	MH	Trailngular Manhole
	REQ	RE	Rodding Eye
	BDR	BD	Round Bollard
	BDS	BD	Square Bollard
	BSQ	BS	Bus Stop
	EPQ	EP	Electricity Pole
	TPQ	TP	Telegraph Pole
	LPQ	LP	Lamp Post
	PTQ	PT	Post
	RSQ	RS	Road Sign or Sign Post
	TAP		Tap
	SPQ		Stand Pipe
	TSQ	TS	Traffic Signal
	AVQ	AV	Air Vent
	ERQ	ER	Earth Rod
	FHQ	FH	Fire Hydrant
	GVQ	GV	Gas Valve
	MKR	MP	Marker Post
	PEQ		Pipe
	SVQ	SV	Stop Valve
	$TC	TIC	Telephone Inspection Cover
	$TV	CCTV	CCTV Cover
	CP&WMF		Concrete Post & Wire Mesh Fence
	P&BWF		Post & Barbed Wire Fence
	P&RF		Post & Rail Fence
	CBF		Close Board Fence

Notes:

1. This drawing has been produced from AutoCAD file; Esplanade_House_2D_Topo_Survey_300617_PWM_v1
2. PDF or Electronic file name: Esplanade_House_2D_Topo_Survey_300617_PWM_v1
3. The data is based on survey work carried out during July 2017
4. The control is based on a local grid that has been oriented to the Ordnance Survey by reference to local detail.
5. The levels are based on manhole MH 4802 to the South East of the main entrance to the site using a value of 3.83 the level of which was obtained from Randal Surveys drawing no: 8709/SW/1 dated August 2004

TIMBER BOUNDARY FENCING TREATMENT

Reproduced from the Ordnance Survey mapping with the permission of The Controller of Her Majesty's Stationery Office ©Crown copyright and database rights 2013. Unauthorised reproduction infringes Crown copyright and may lead to prosecutions or civil proceedings. Southend-on-Sea Borough Council Licence number 100019680

NEW BOUNDARY FENCING TREATMENT (heights to match existing)

EXISTING BOUNDARY FENCING TREATMENT (to be matched in style)

SECTION A

SCALE 1:500

SECTION B

SCALE 1:500

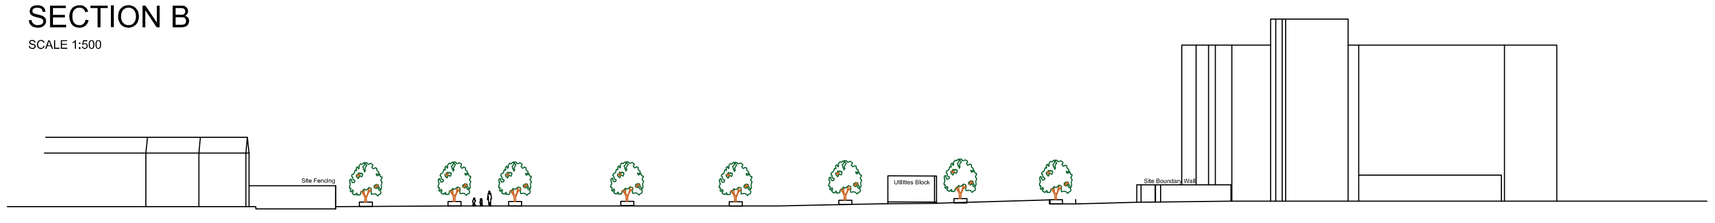

STREET SCENE (C)

SCALE 1:500

Southend-on-Sea Borough Council

Department for Place

PO Box 5560, Civic Centre
Victoria Avenue, Southend on Sea, SS2 6ZQ

Quality Project No. : C10913

Project Title

Esplanade House (Gas Works) Proposed Car Park

Drawing Title

Topographic Survey of Site with Sections and Street Scene

Designed by P. Madeley		Scales @ A1	
Drawn NP	Date 12/03/18	1:500	
Checked	Date / /		
Approved	Date / /	Issued	Date

Drawing Status

Preliminary		Topo Survey	X
Tender		As Constructed	

Drawing Number

C10913/SUR01-1/B

SBC A1 Titlebox edited by PWM Rev: A1-112013