REV:- DATE

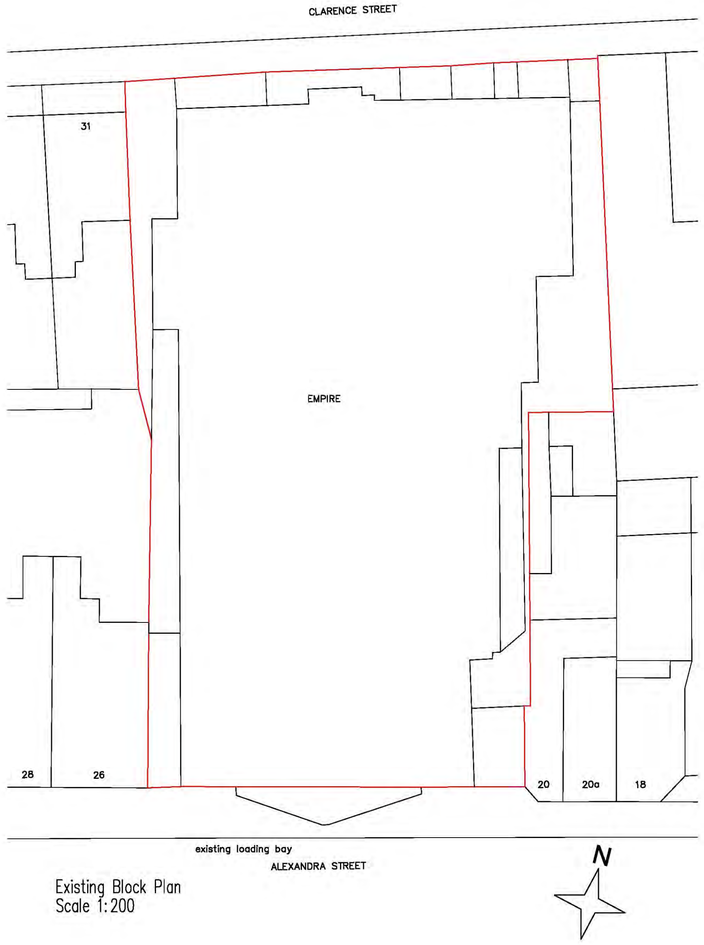

Existing Block Plan
Scale 1:200

Location Plan
Scale 1:1250

PROJECT:
The Empire Alexandra Street
Southend on Sea SS1 1BX

TITLE:
Existing Block & Location Plan

SCALE: As Shown

DATE: July 16

Drawing No. 1267-01

REV. B

BRELEY DESIGN LTD
Breley Design Ltd, Harrier House
Aviation Way, Southend on Sea
Essex SS2 6UN, England.
Telephone: +44 (0)1702 541300
Facsimile: +44 (0)1702 543123
Email: info@breleydesign.com

Copyright of this drawing shall remain the property of Breley Design Limited. It may not be used in whole or part by any other parties for any other purpose without prior consent.
All dimensions to be checked on site and any discrepencies reported to Breley Design Limited before work commences.