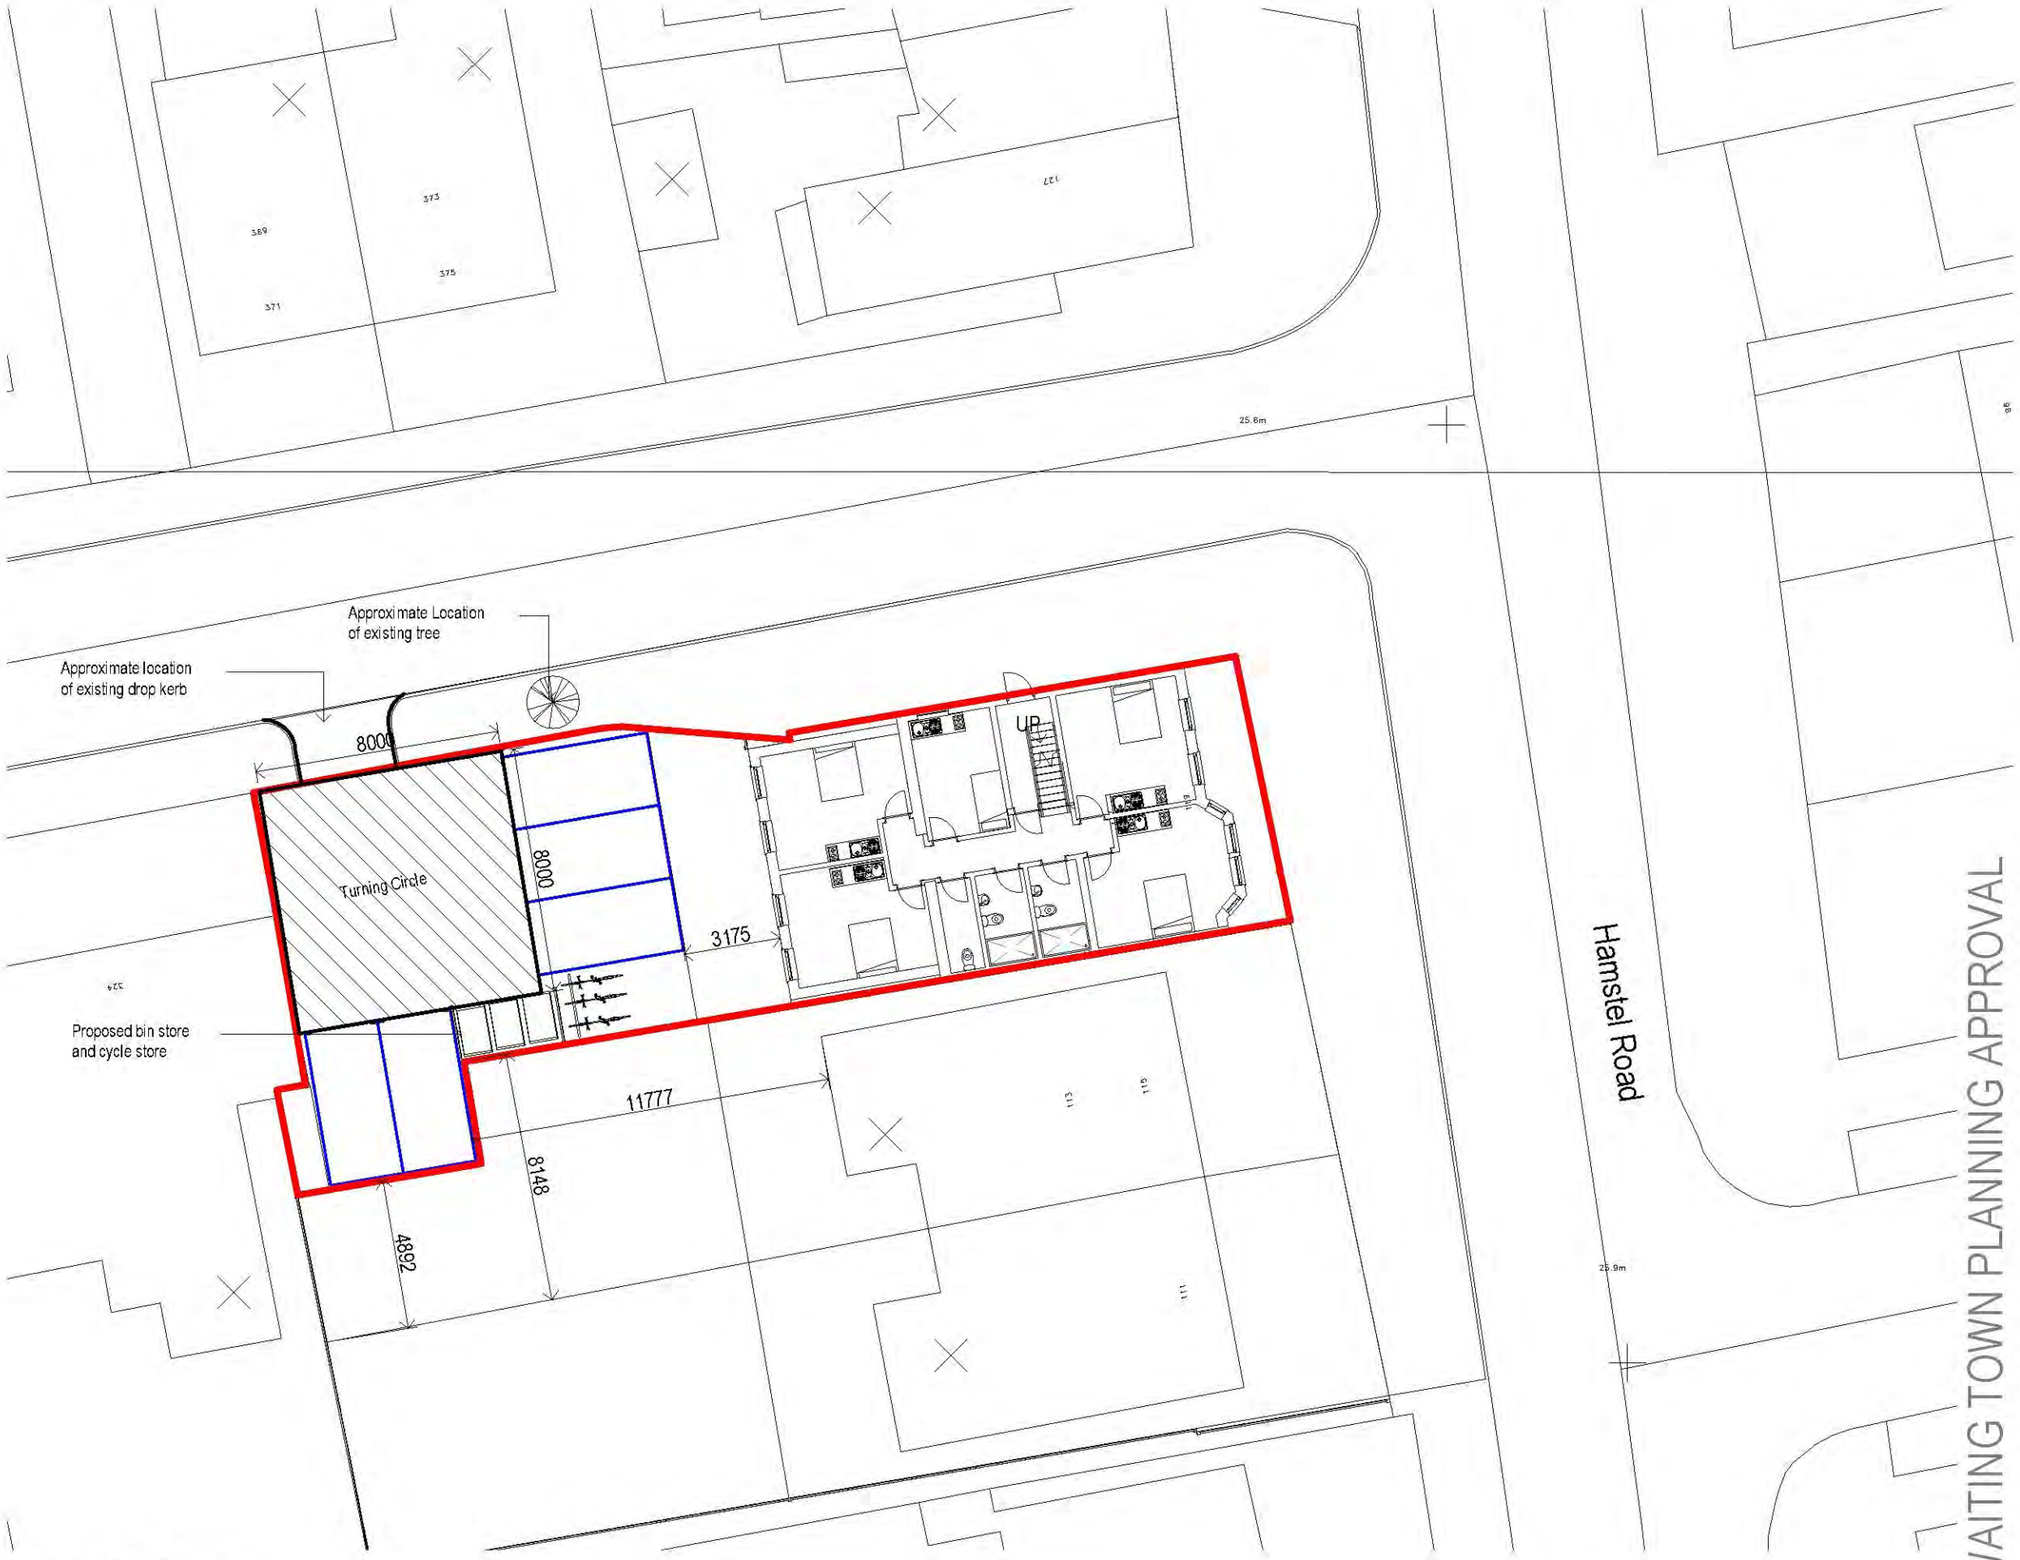

1 Site Plan - Proposed
1 : 200

N

Reproduced from OS Plan by permission of the ordnance survey on behalf of her majesty's stationery office (C) Crown Copyright License No. LIG 0288

Rev	By/Chk	Date	Description

Contractors are to check dimensions of all issued drawings and to notify the Architect immediately of any discrepancy

BGA Architects is the trading name of Bernard Gooding Associates LLP
© Copyright Reserved

bga architects
RIBA Chartered Practice
The Gallery / The Old Gasworks /
43 Progress Road / Leigh on Sea / Essex / SS9 5PR
Tel: 01702 471057 Web: www.bga-architects.com
Email: info@bga-architects.com
QCIV3

Client:
Mark Higgins

Project Description
117 Hamstel Road
Southend-on-Sea
Essex, SS2 4LA

Drawing Title:
Site Plan - Proposed

Project No.:	Dwg No.:	
17-047A	0-300	
Date:	Drawn By:	Chk By:
28/04/17	SK	RM
Scale: 1 : 200 @ A3	Revision	

AWAITING TOWN PLANNING APPROVAL