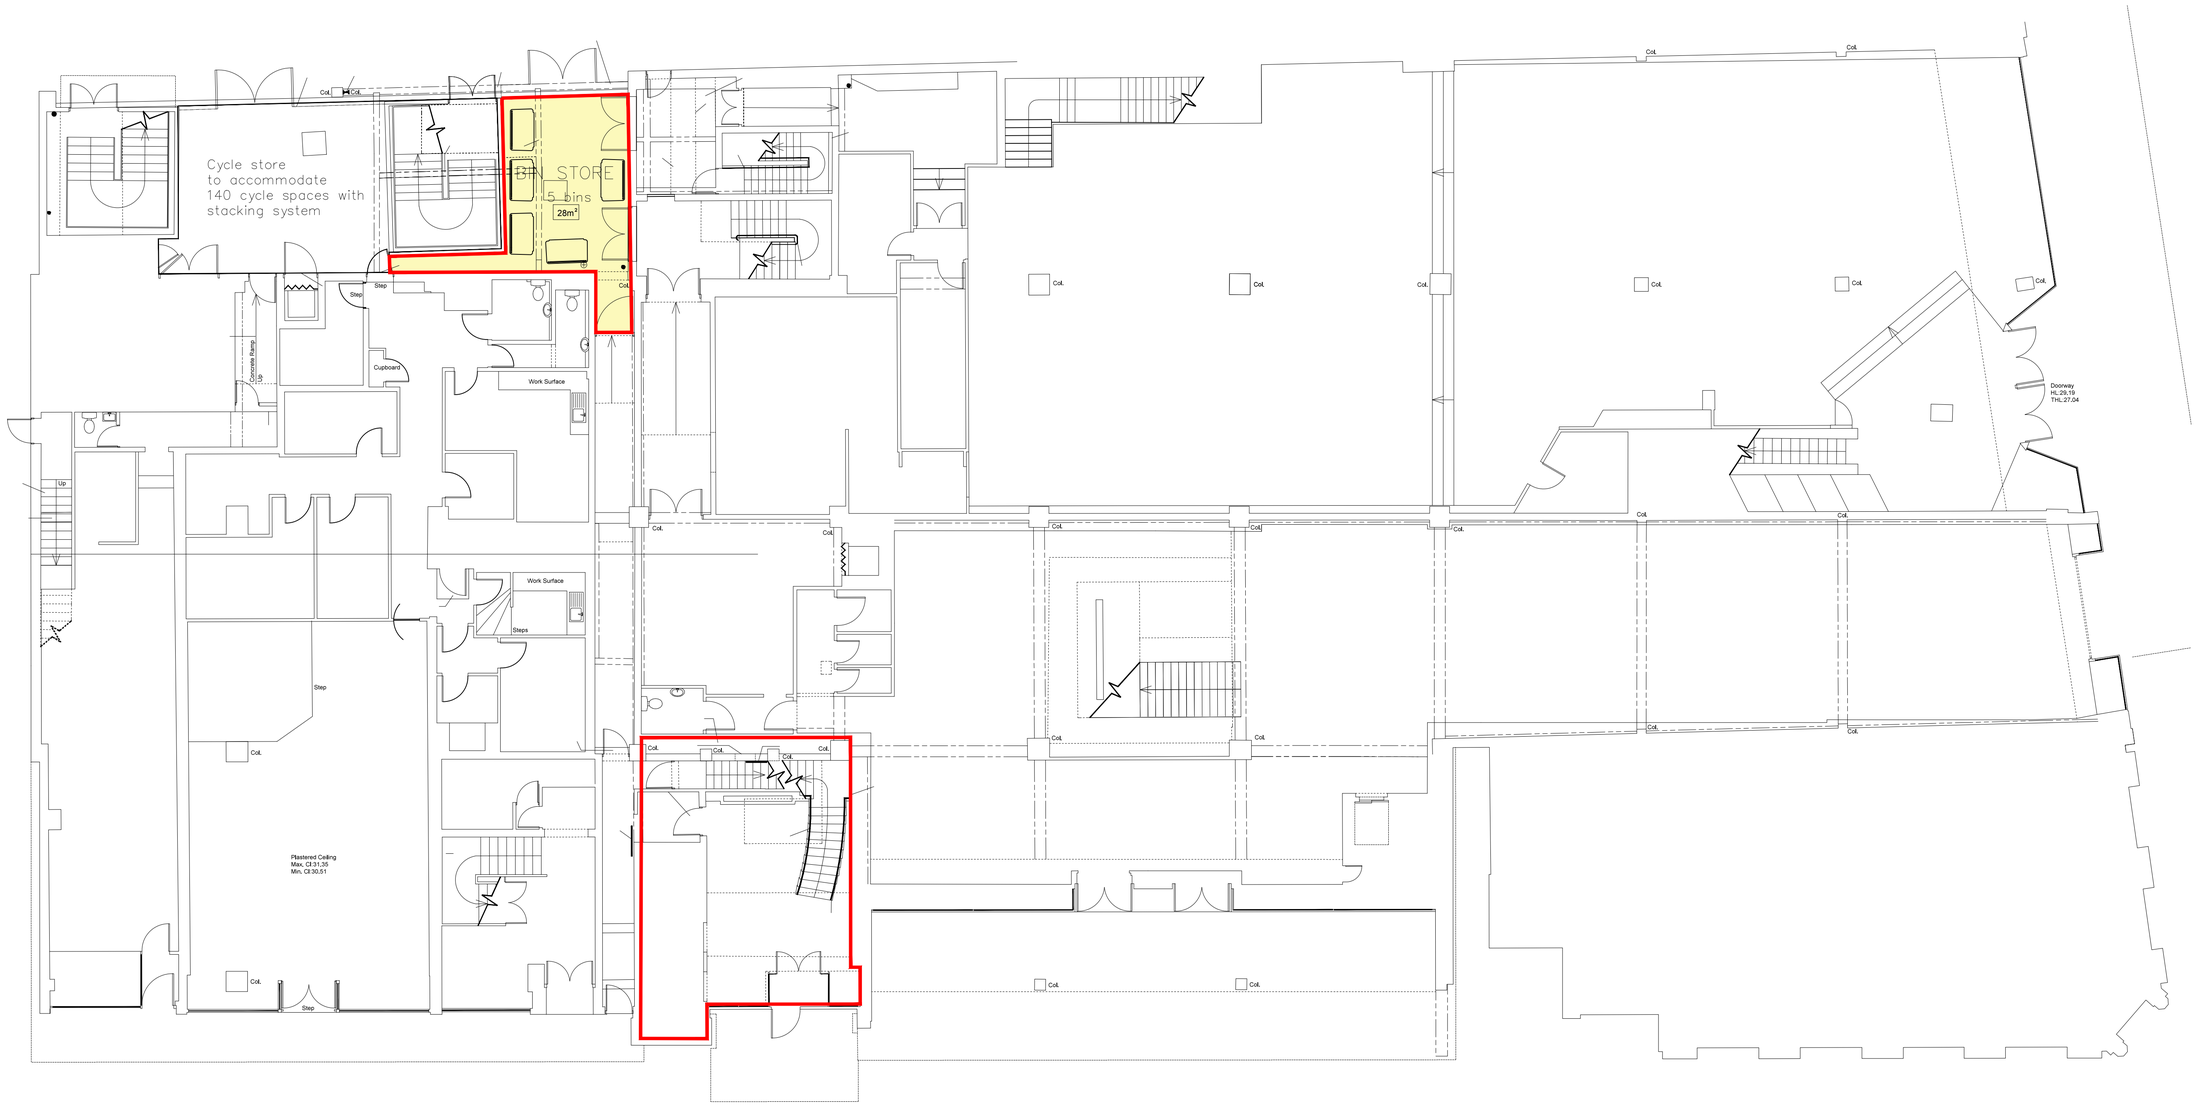


## Existing Ground floor plan

SCALE 1:100

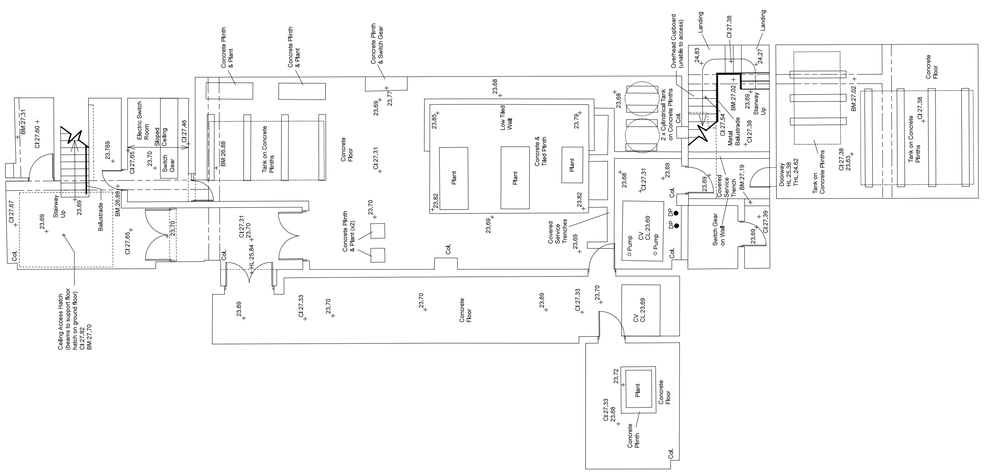


## Basement

SCALE 1:100

| | |
|---|---|
| Project: 9 ELMER APPROACH | Drawing number: 02 |
| Date: 29.04.2018 | PROPOSED GROUND FLOOR PLAN AND BASEMENT |
| Scale: 1:100 @ A1 | |