Site Location
Scale 1:10,000

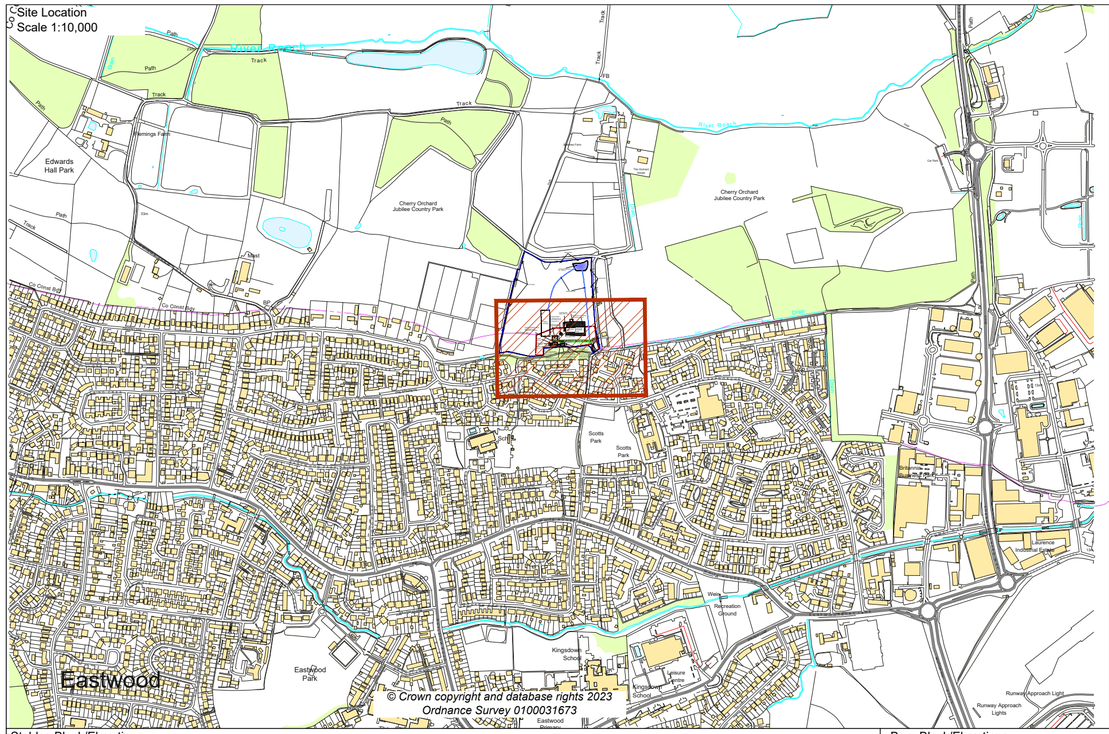

Elevation Locations
Scale 1:750

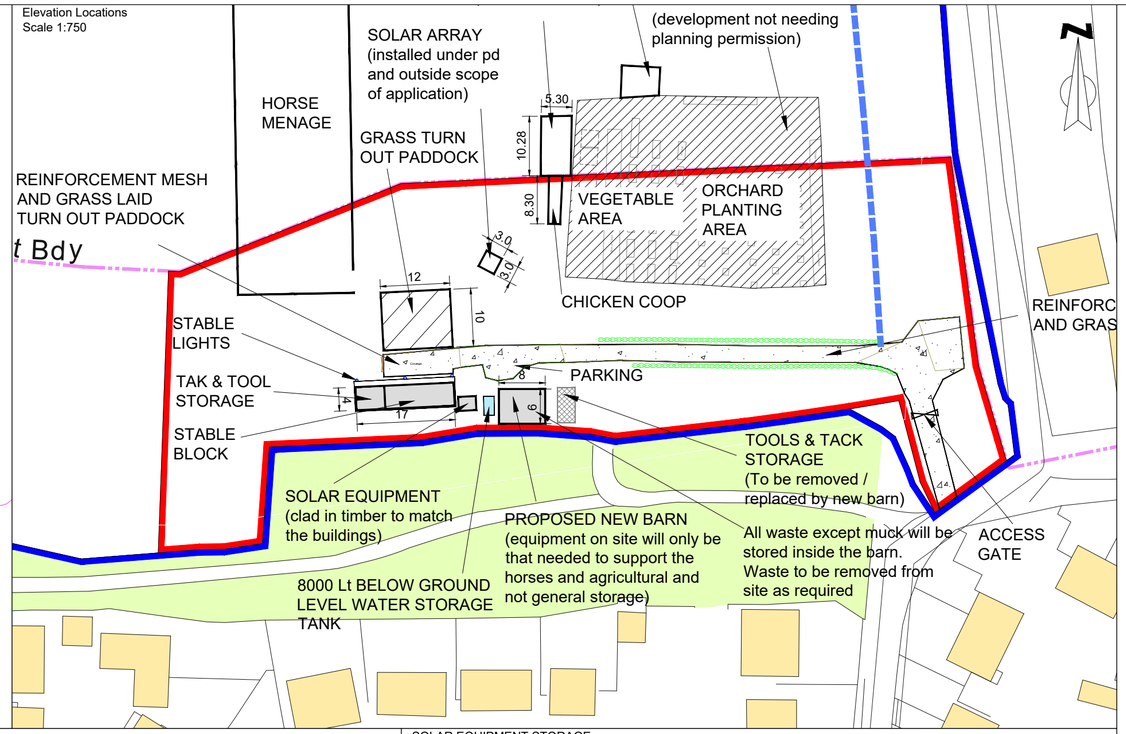

Key

- Application Boundary
  Area: 6349.27m² / 0.63ha
- Ownership Boundary
  Area: 40972.55m² / 4.10ha

Stables Block/Elevations
Scale 1:250

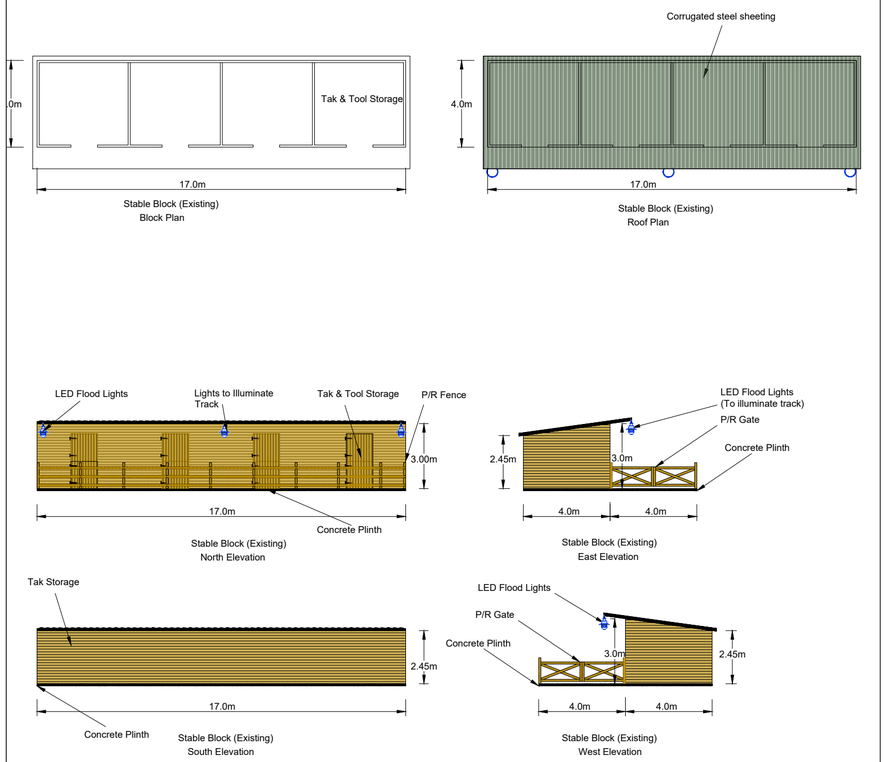

Barn Block/Elevations
Scale 1:250

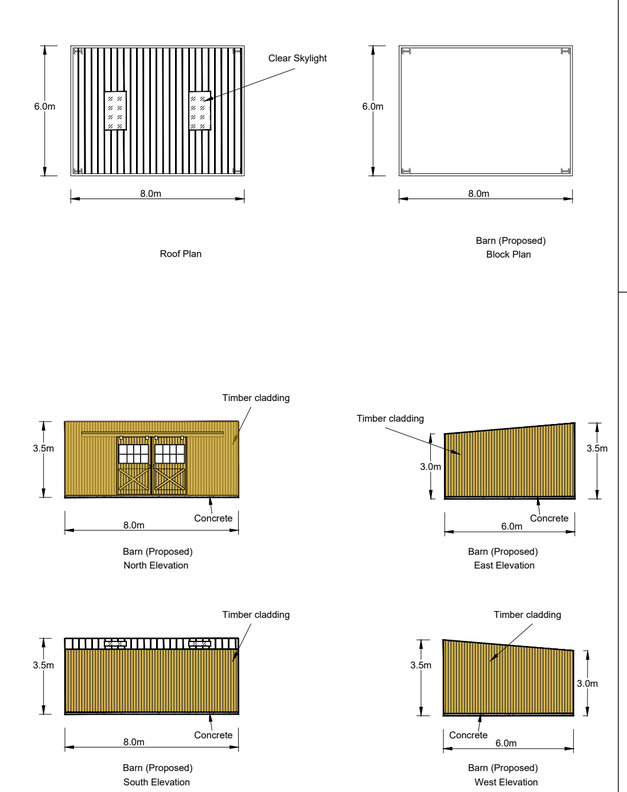

SOLAR EQUIPMENT STORAGE
Scale 1:250

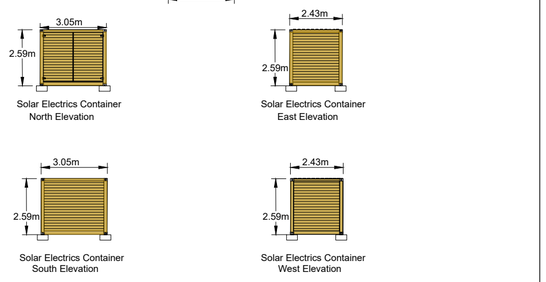

CHICKEN COOP
Scale 1:250

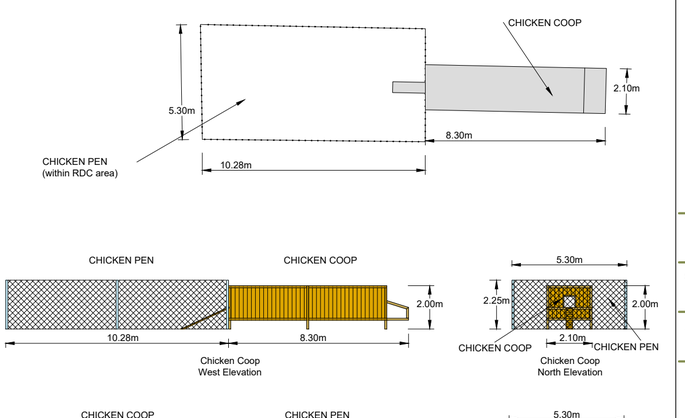

Note:

Site measurements and dimensions are based on information supplied by the Applicant

enzygo environmental consultants
Samuel House, 5 Fox Valley Way, Stocksbridge, Sheffield, S36 2AA

CLIENT: Paul Whitehair

SCALE: As Shown@A2
PROJECT REF: CRM.123.005

DRAWN: KR
CHECKED: RG
DATE: Jan 2024

PROJECT: Land off Roach Vale Eastwood Essex

TITLE: Site Elevation/Block Plan

DRAWING NO: CRM.123.005.PL.D.004 Rev B