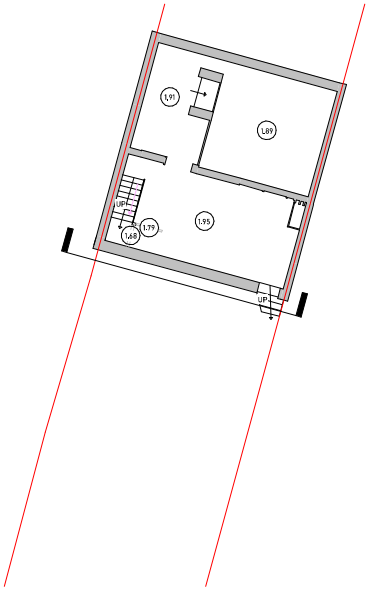

01 - Basement
1 : 100

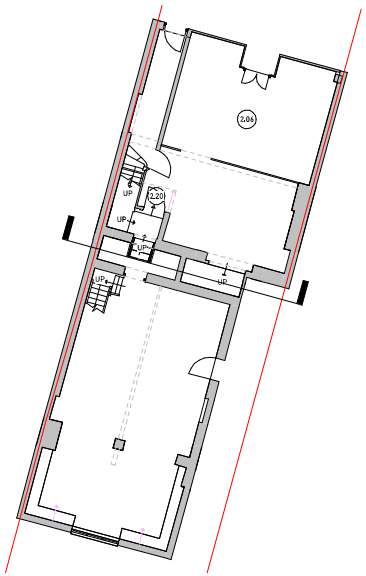

02 - Ground Floor
1 : 100

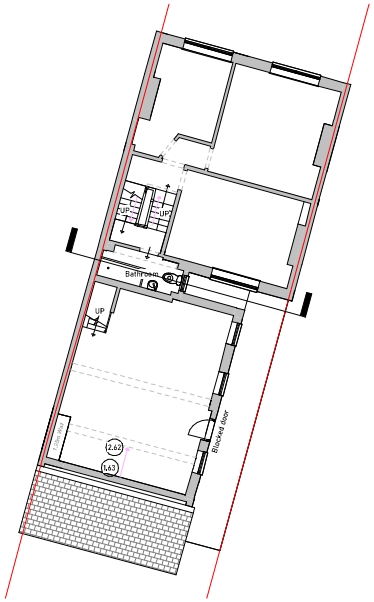

03 - First Floor
1 : 100

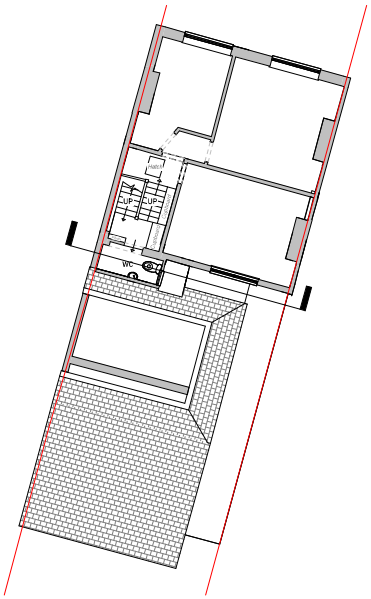

04 - Second Floor
1 : 100

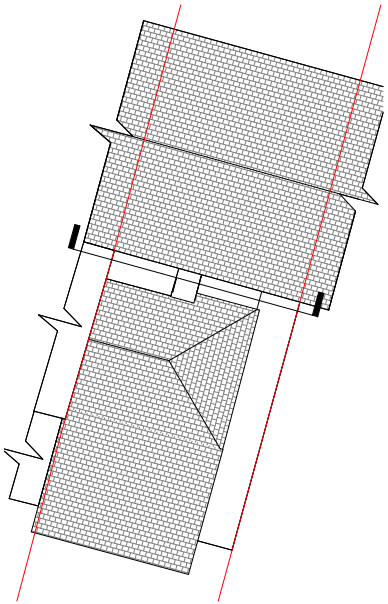

05 - Roof Plan
1 : 100

North

GRAPHIC SCALE: 1:100

= Ceiling Slope

Rev	Description	Date
A	Amendments following planning comments	5/12/2023

CODE	SUITABILITY DESCRIPTION
STATUS	PURPOSE OF ISSUE

EDITHGARLAND
ARCHITECTURE

PROJECT
314 Station Rd, Westcliff-on-Sea, SS0 8DZ

TITLE
Existing Drawings

CLIENT
Mr Thomas

DRAWN BY	CHECKED BY	DATE
JC	LM	5/12/2023

SCALE (@ A1)	PROJECT NUMBER
1 : 100	384

DRAWING NUMBER	REV
R02	A

05/12/2023 13:07:57