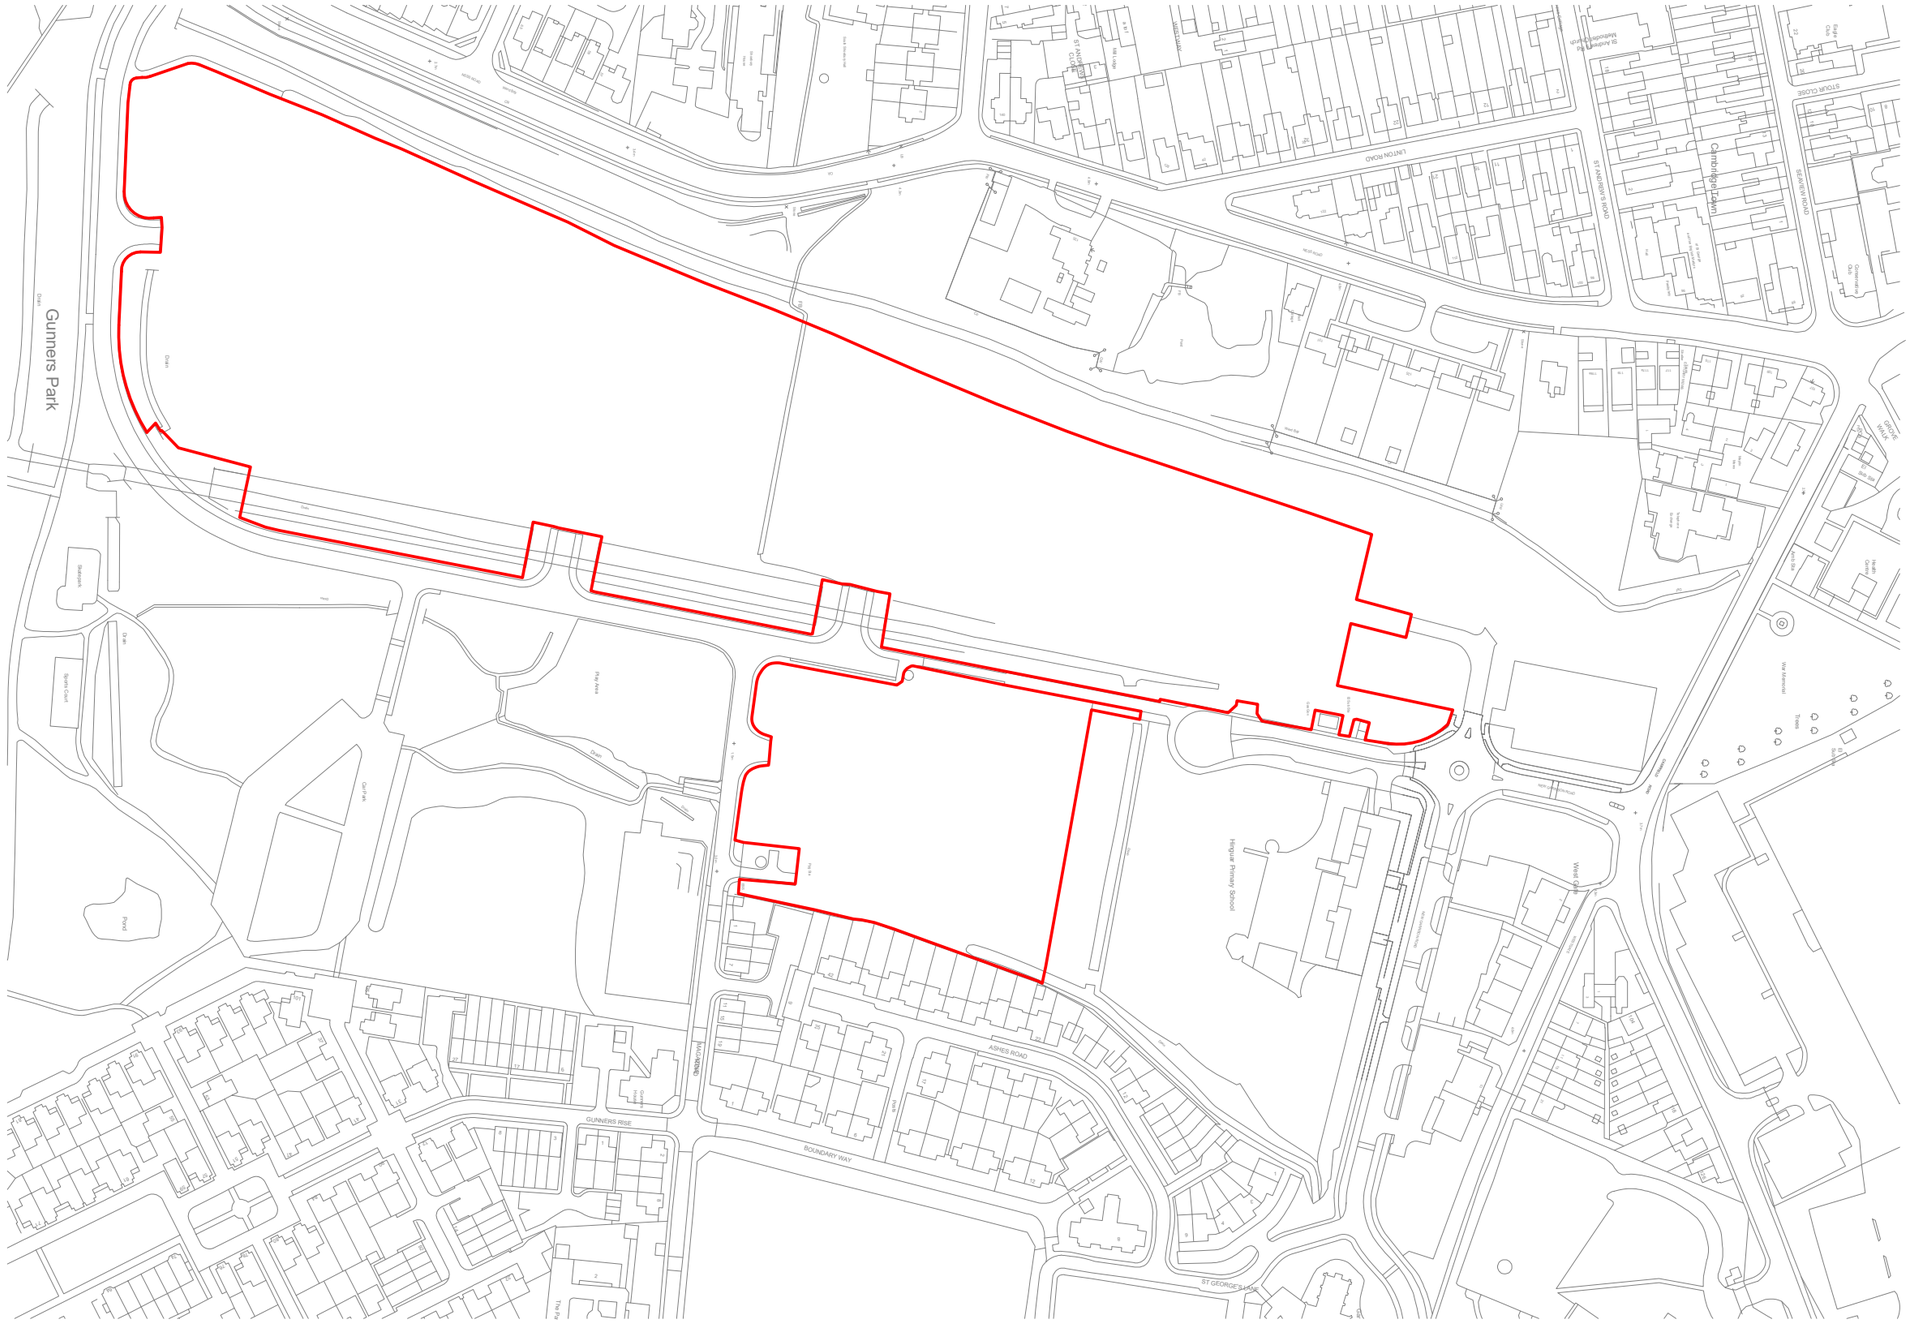

0m 50m 100m 150m 200m

The contractor is responsible for checking dimensions, tolerances and references. Any discrepancy to be verified with the Architect before proceeding with the works. Where an item is covered by drawings to different scales the larger scale drawing is to be worked to.

Do not scale drawing. Figured dimensions to be worked to in all cases.

CDM REGULATIONS 2015. All current drawings and specifications for the project must be read in conjunction with the Designer's Hazard and Environment Assessment Record

All intellectual property rights reserved.

Rev	Date	Description
-	09/02/24	First Issue
A	13/02/24	Updated Planning Pack

Dwn	Ckd
JA	IBB
JA	IBB

Drawn	KM
Checked	JDC
Date	11/09/22
Scale @ A3	1:2500

The Garrison Shoeburyness

Location Plan

BA9923-2001
REV A
[FOR PLANNING]

PRP
prp-co.uk
London
020 7653 1200