Existing Plans

NEW RECEPTION : BLENHEIM PRIMARY SCHOOL

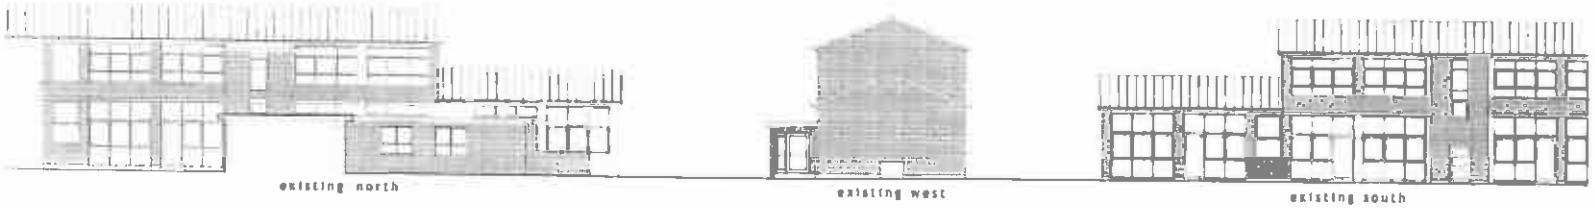

PROPOSED EXTENSION

EXISTING GROUND FLOOR PLAN

LOCATION PLAN

TOWN PLANNING

ARCHITECTS

1524 X-01

Proposed Plans

NEW RECEPTION : BLENHEIM PRIMARY SCHOOL

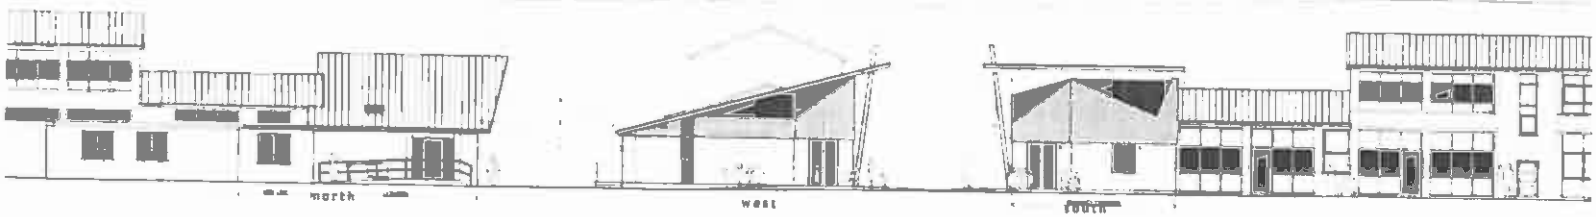

MATERIALS KEY

1 WALL RENDER
SAND+CEMENT RENDER - PAINTED

2 ROOF METAL SEAM STYLE SIMILAR EXISTING
SARNAFIL SINGLE PLY SYSTEM
SIMULATED STANDING SEAM-DECOR PROFILE
LIGHT GREY 9525

3 CLADDING SYSTEM
MARLEY ETERNIT EQUITONE 'LINEA'
PROFILE PANELS IN 150mm PLANKS
ALTERNATE COLOURS OF PEBBLE+HEMBAR

4 COLUMN MATCH CHILDREN'S CENTRE
POWDER COAT COLOUR BURGUNDY

5 SOFFIT TO MATCH CLADDING
MARLEY ETERNIT EQUITONE MATCHING WALL (3)

6 GLAZING SYSTEM ALUMINIUM
GRAPHITE GREY RAL 7024

7 FASCIA,GUTTER+PIPES TO MATCH GLAZING SYSTEM
GRAPHITE GREY RAL 7024

8 BRICK PAVIORS TO FORECOURT
MARSHALLS ARGENT SMOOTH FLAGSTONES
400X400X50 LAID IN GRID PATTERN
LIGHT & DARK GREY CHEQUERBOARD EFFECT

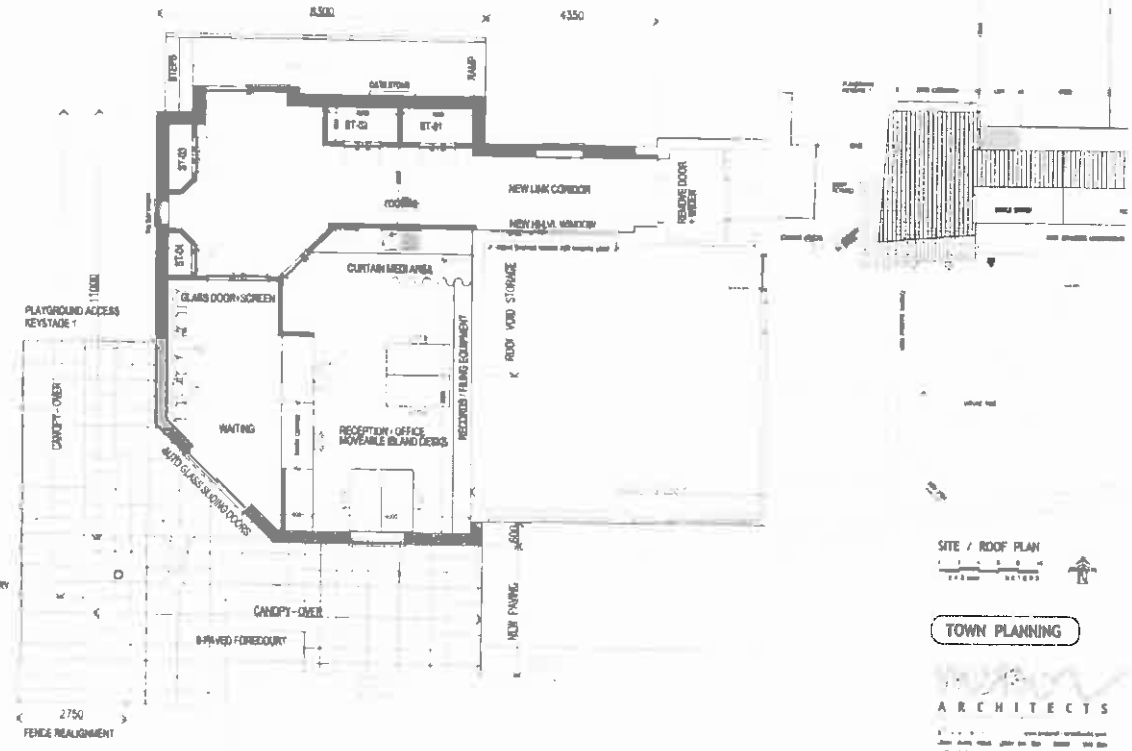

PROPOSED GROUND FLOOR PLAN

SITE / ROOF PLAN

TOWN PLANNING

ARCHITECTS

1524 TP-01