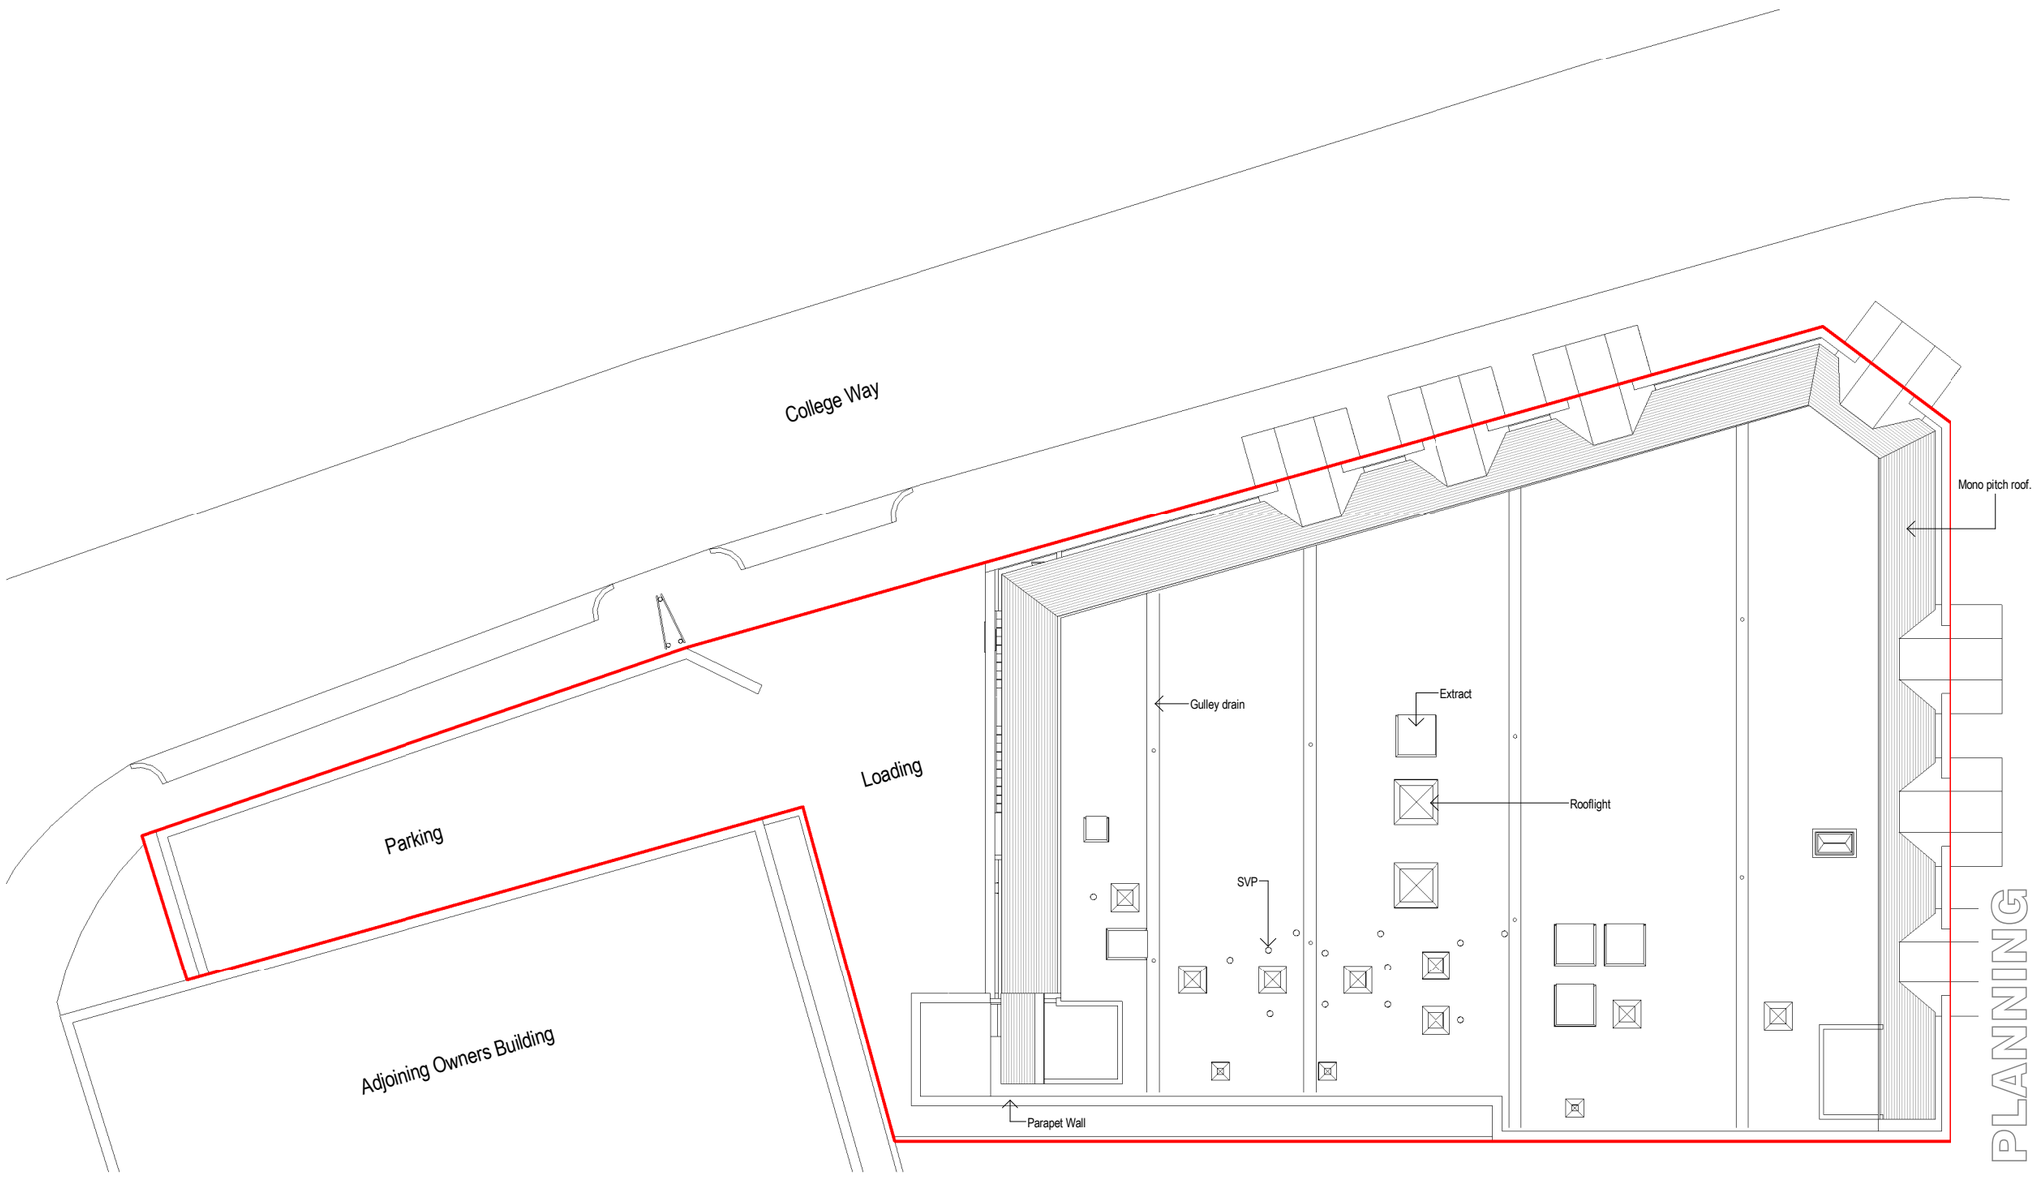

1 Ground Floor - Existing Site Plan
1 : 200

TOWN PLANNING

Reproduced from OS Plan by permission of the ordnance survey on behalf of her majesty's stationery office (C) Crown Copyright License No. LIG 0288

Rev	By/Chk	Date	Description

Contractors are to check dimensions of all issued drawings and to notify the Architect immediately of any discrepancy

DO NOT SCALE

bga architects is the trading name of bernard gooding associates llp

bga architects

kingsbridge house / 17-23 rectory grove / leigh on sea / essex / ss9 2ha

tel: 01702 471057 fax: 01702 470841
email: info@bga-architects.com web: www.bga-architects.com

© Copyright Reserved

QC/V1

Client:
Cantor Properties Limited

Project Description
42 London Road, Southend on Sea, Essex

Drawing Title:
Existing Site Plan

Project No.:	Dwg No.:	
14-131C	0-002	
Date: 28/10/14	Drawn By: RR	Chk By: PH
Scale: 1 : 200 @ A3	Revision	