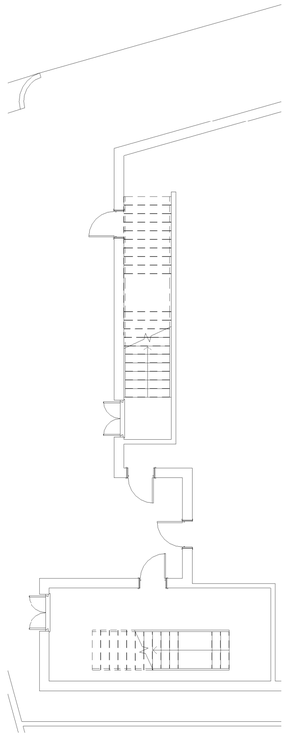

1 Ground Floor - Existing
1 : 100

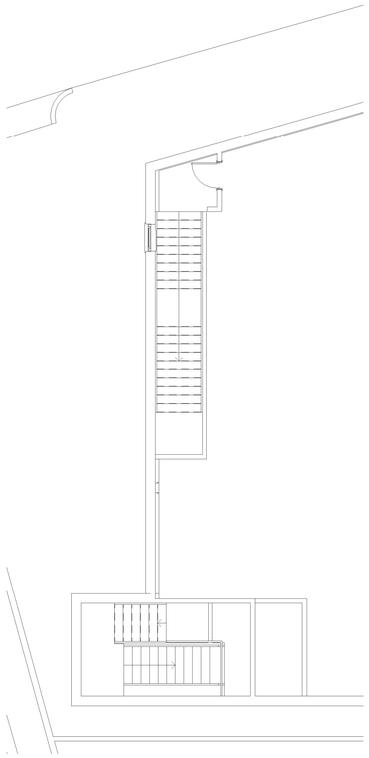

2 First Floor - Existing
1 : 100

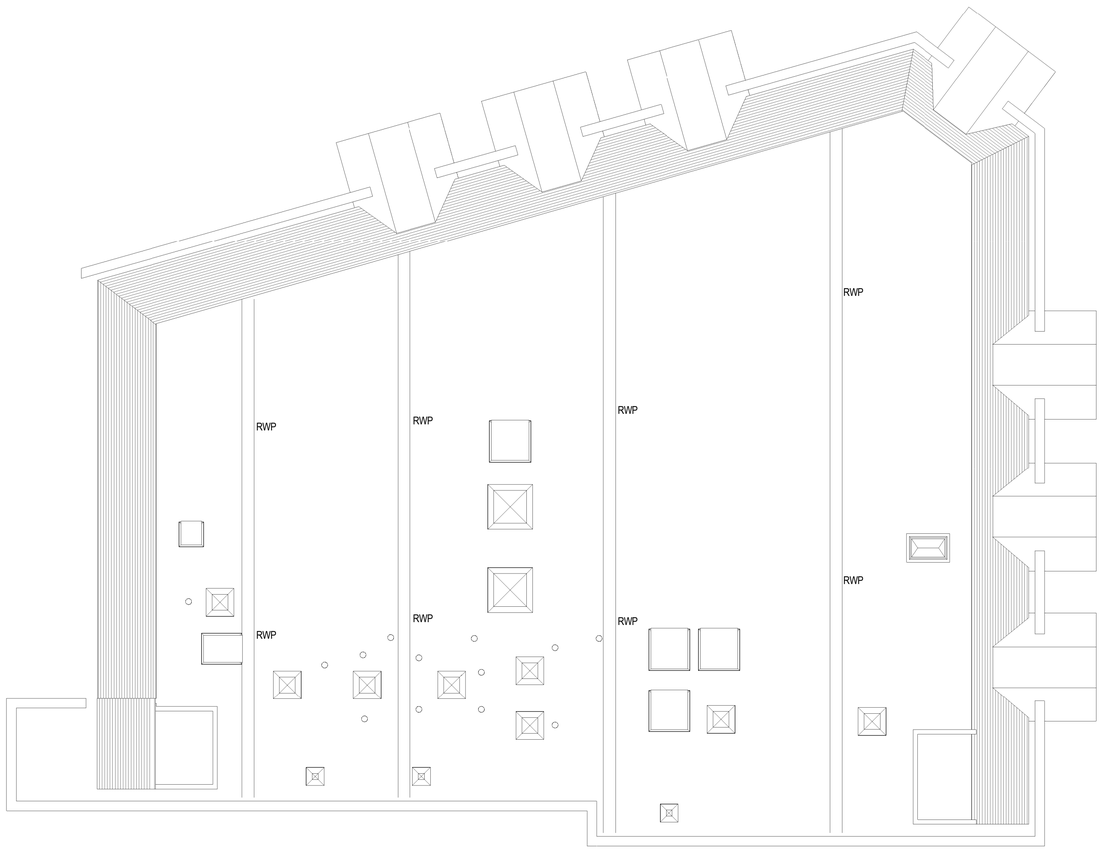

3 Roof Plan - Existing
1 : 100

Rev.	By/Chk	Date	Description

Contractors are to check dimensions of all issued drawings and to notify the Architect immediately of any discrepancy
DO NOT SCALE
bga architects is the trading name of bernard gooding associates llp

bga architects
kingsbridge house / 17-23 rectory grove / leigh on sea / essex / ss9 2ha
tel: 01702 471057 fax: 01702 470841
email: info@bga-architects.com web: www.bga-architects.com

©Copyright Reserved

QCVI

Client:
Cantor Properties Limited

Project Description
42 London Road, Southend on Sea, Essex

Drawing Title:
Existing Plans

Project No.:	Dwg No.:	
14-131C	1-001	
Date:	Drawn By:	Chk By:
15/08/2014	RR	PH
Scale: 1 : 100 @ A1	Revision	

TOWN PLANNING