1 Existing Elevation - North
1 : 100

2 Existing Elevation - West
1 : 100

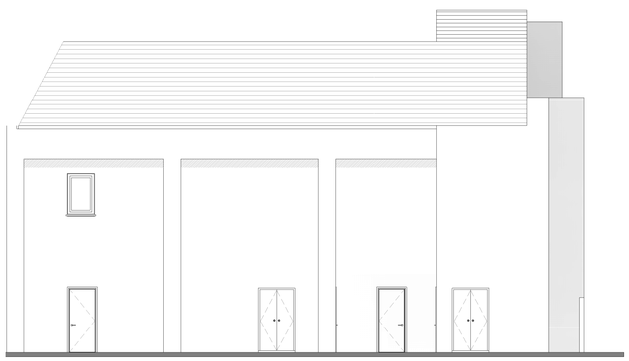

3 Existing Elevation - South
1 : 100

Rev	By/Chk	Date	Description

Contractors are to check dimensions of all issued drawings and to notify the Architect immediately of any discrepancy
DO NOT SCALE
bga architects is the trading name of bernard gooding associates llp

© Copyright Reserved

kingsbridge house / 17-23 rectory grove / leigh on sea / essex / ss9 2ha
tel: 01702 471057 fax: 01702 470841
email: info@bga-architects.com web: www.bga-architects.com

QCV1

Client:
Cantor Properties Limited

Project Description
42 London Road, Southend on Sea, Essex

Drawing Title:
Existing Elevations

Project No.:	Dwg No.:	
14-131C	2-001	
Date: 28/10/14	Drawn By: RR	Chk By: PH
Scale: 1 : 100 @ A1	Revision	

TOWN PLANNING