NOTES

1. THIS DRAWING IS TO BE READ IN CONJUNCTION WITH ALL RELEVANT ARCHITECTS AND ENGINEERS DRAWINGS DETAILS AND SPECIFICATION.

2. THIS DRAWING IS NOT TO BE SCALED.

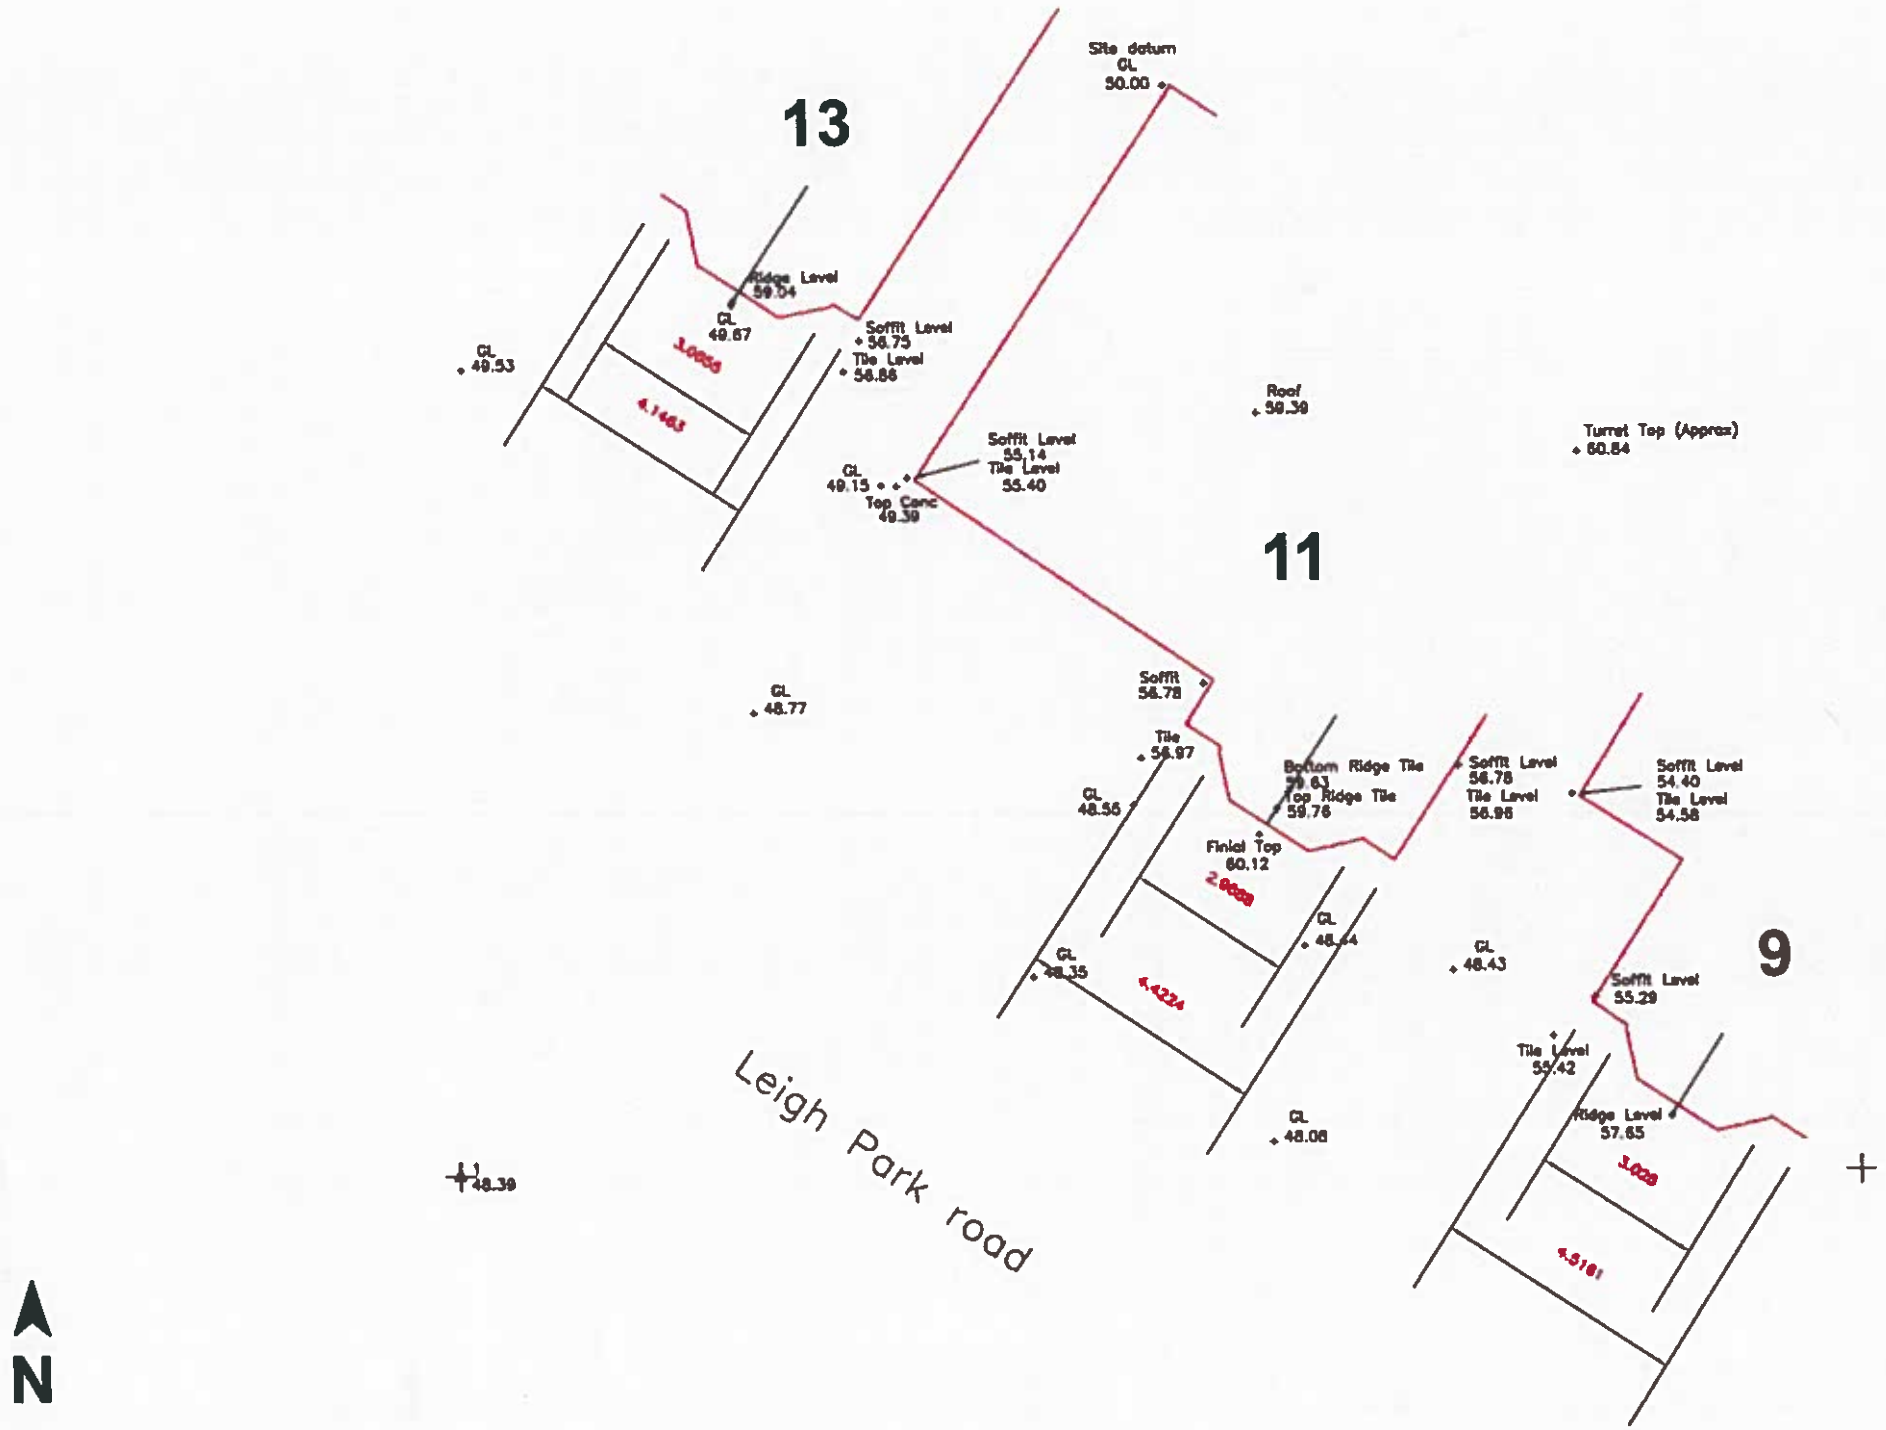

DRAWING:	SURVEY 20th JANUARY 2016		
JOB NUMBER: 90043		DATE: 19-05-2016	
SCALE:	1:100		
DRAWN: IF		CHECKED: GL	
DRAWING_NO S110	PLANN	PRELIM	TENDER
			CONSTR

GLS architects
1 DOCK ROAD
ROYAL VICTORIA DOCK
LONDON, E16 1AH
TEL.NO 020 7404 1000
FAX.NO 020 7473 0327
enquiries@glsarchitects.co.uk

Copyright Reserved

Architecture, Interiors, Surveying & Planning