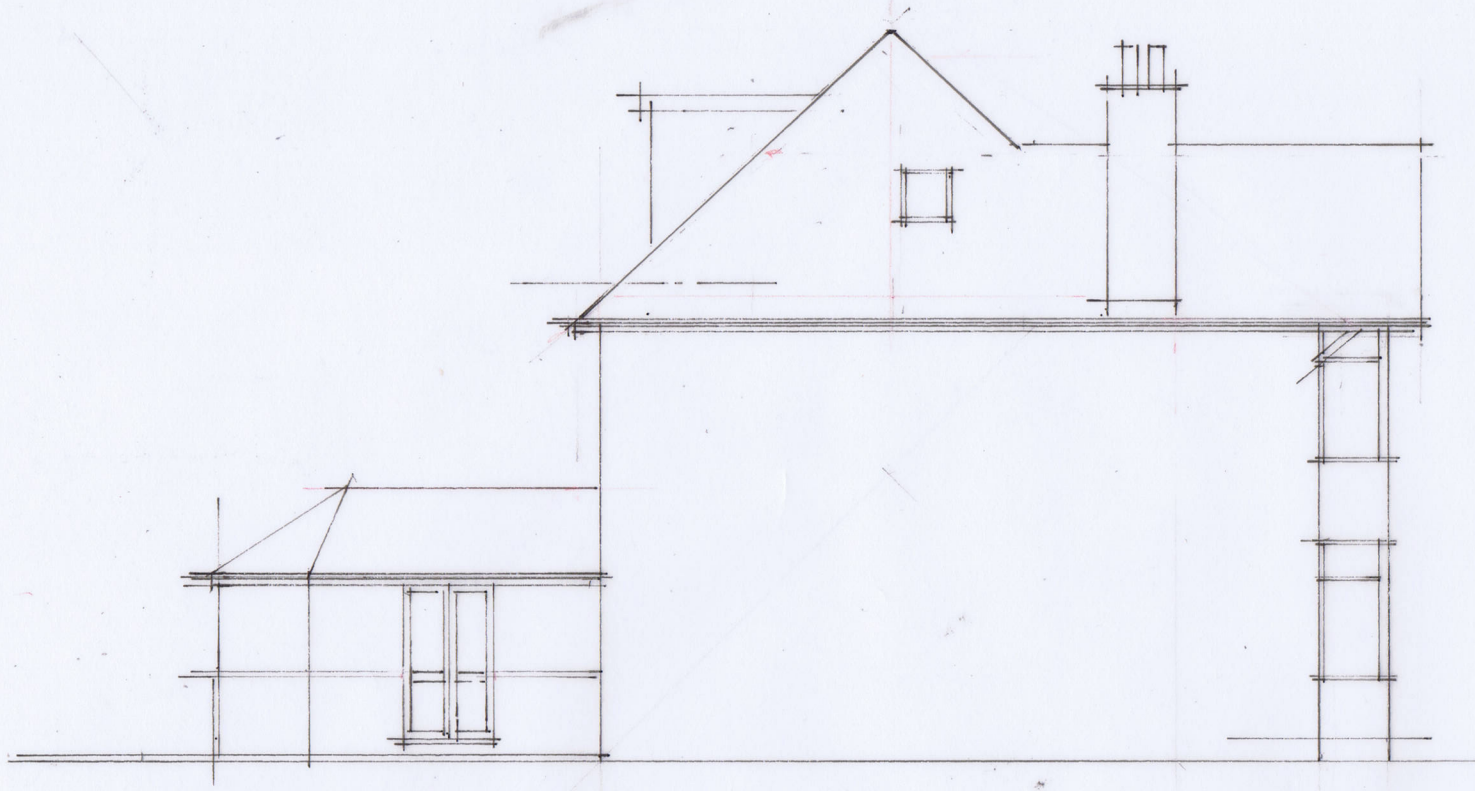

SIDE

FRONT

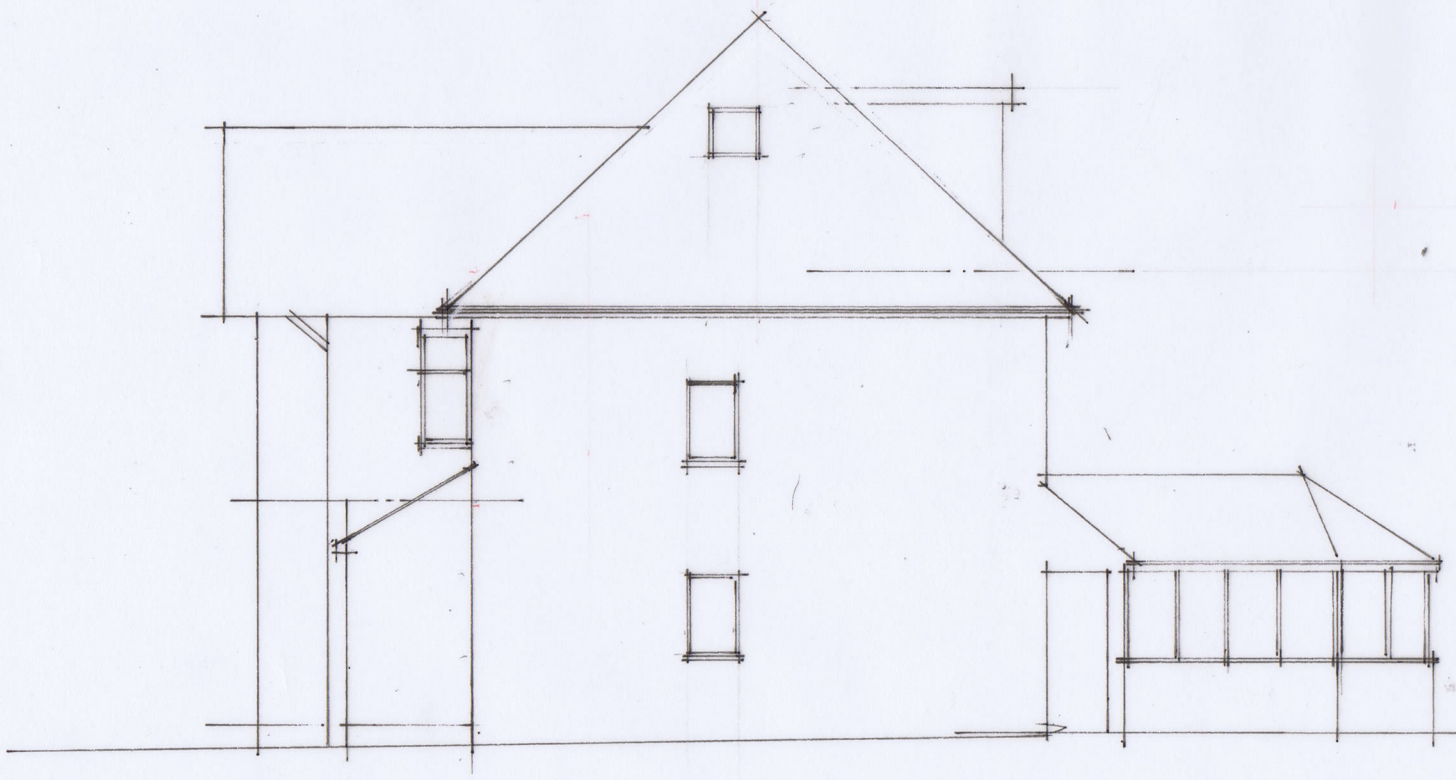

SIDE

REAR

Verify all dimensions on site. | © architecture BDA

revision

architecture BDA

55 Bailey Road, Leigh on Sea, Essex SS9 3PJ
T&F 01702 480 944
E architecture.bda@btinternet.com

HOUSE ALTERATIONS
23 CHADWICK ROAD
WESTCLIFF

EXISTING ELEVATIONS

date	scale	job no.	drwg no.	rev.
Feb'16	1:100 @A3	16-102	E.02	