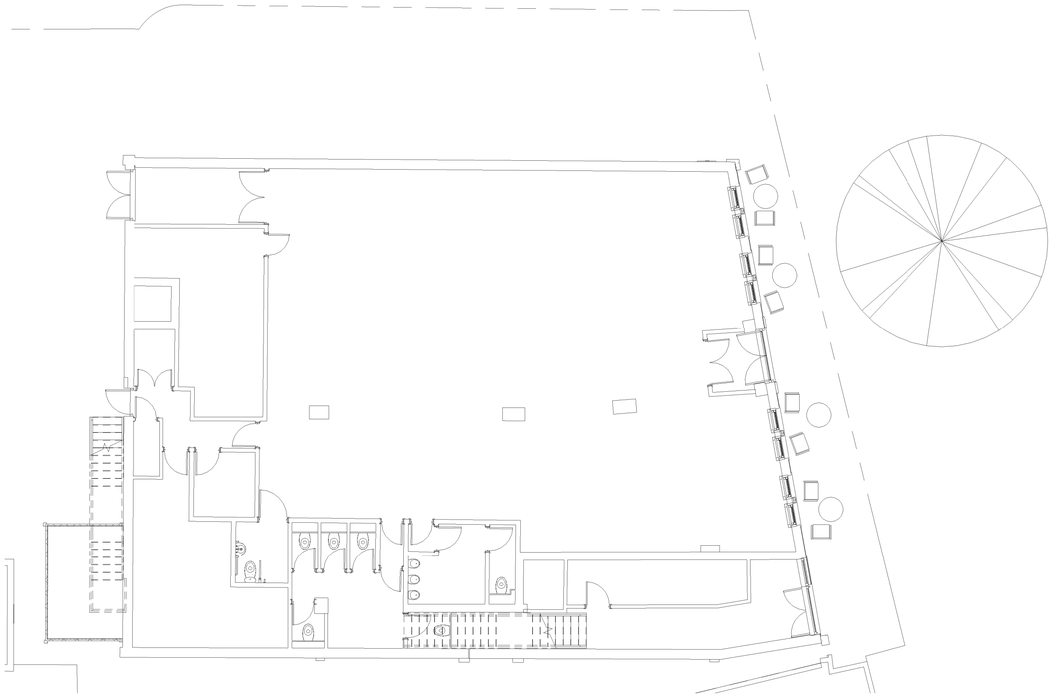

1 Ground Floor - Existing (Public House)
1 : 100

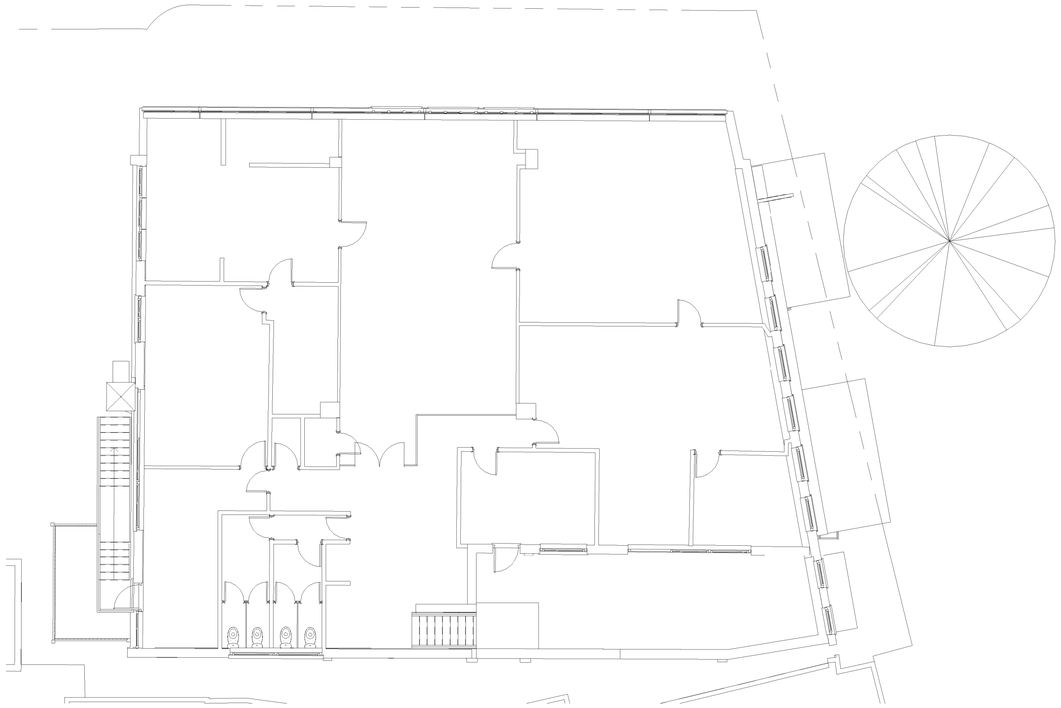

2 First Floor - Existing (Offices)
1 : 100

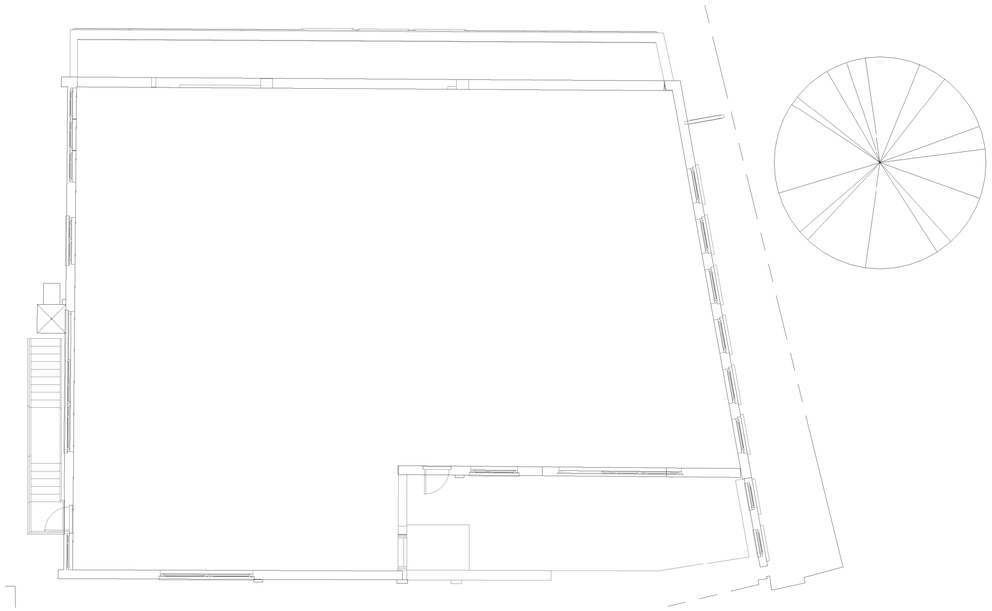

3 Roof Plan - Existing
1 : 100

Rev	By/Chk	Date	Description

Contractors are to check dimensions of all issued drawings and to notify the Architect immediately of any discrepancy
DO NOT SCALE
bga architects is the trading name of
bernard gooding associates llp

© Copyright Reserved

kingsbridge house / 17-23 rectory grove / leigh on sea / essex / ss9 2ha
tel: 01702 471057 fax: 01702 470841
email: info@bga-architects.com web: www.bga-architects.com

QC/V1

Client:
Stronghold Estates Ltd

Project Description
57/59 Elm Road
Leigh on Sea
Essex

Drawing Title:
Existing Floor Plans

Project No.:	Dwg No.:	
14-133C	1-001	
Date: 10/13/14	Drawn By: PH	Chk By: RM
Scale: 1 : 100 @ A1	Revision	

TOWN PLANNING