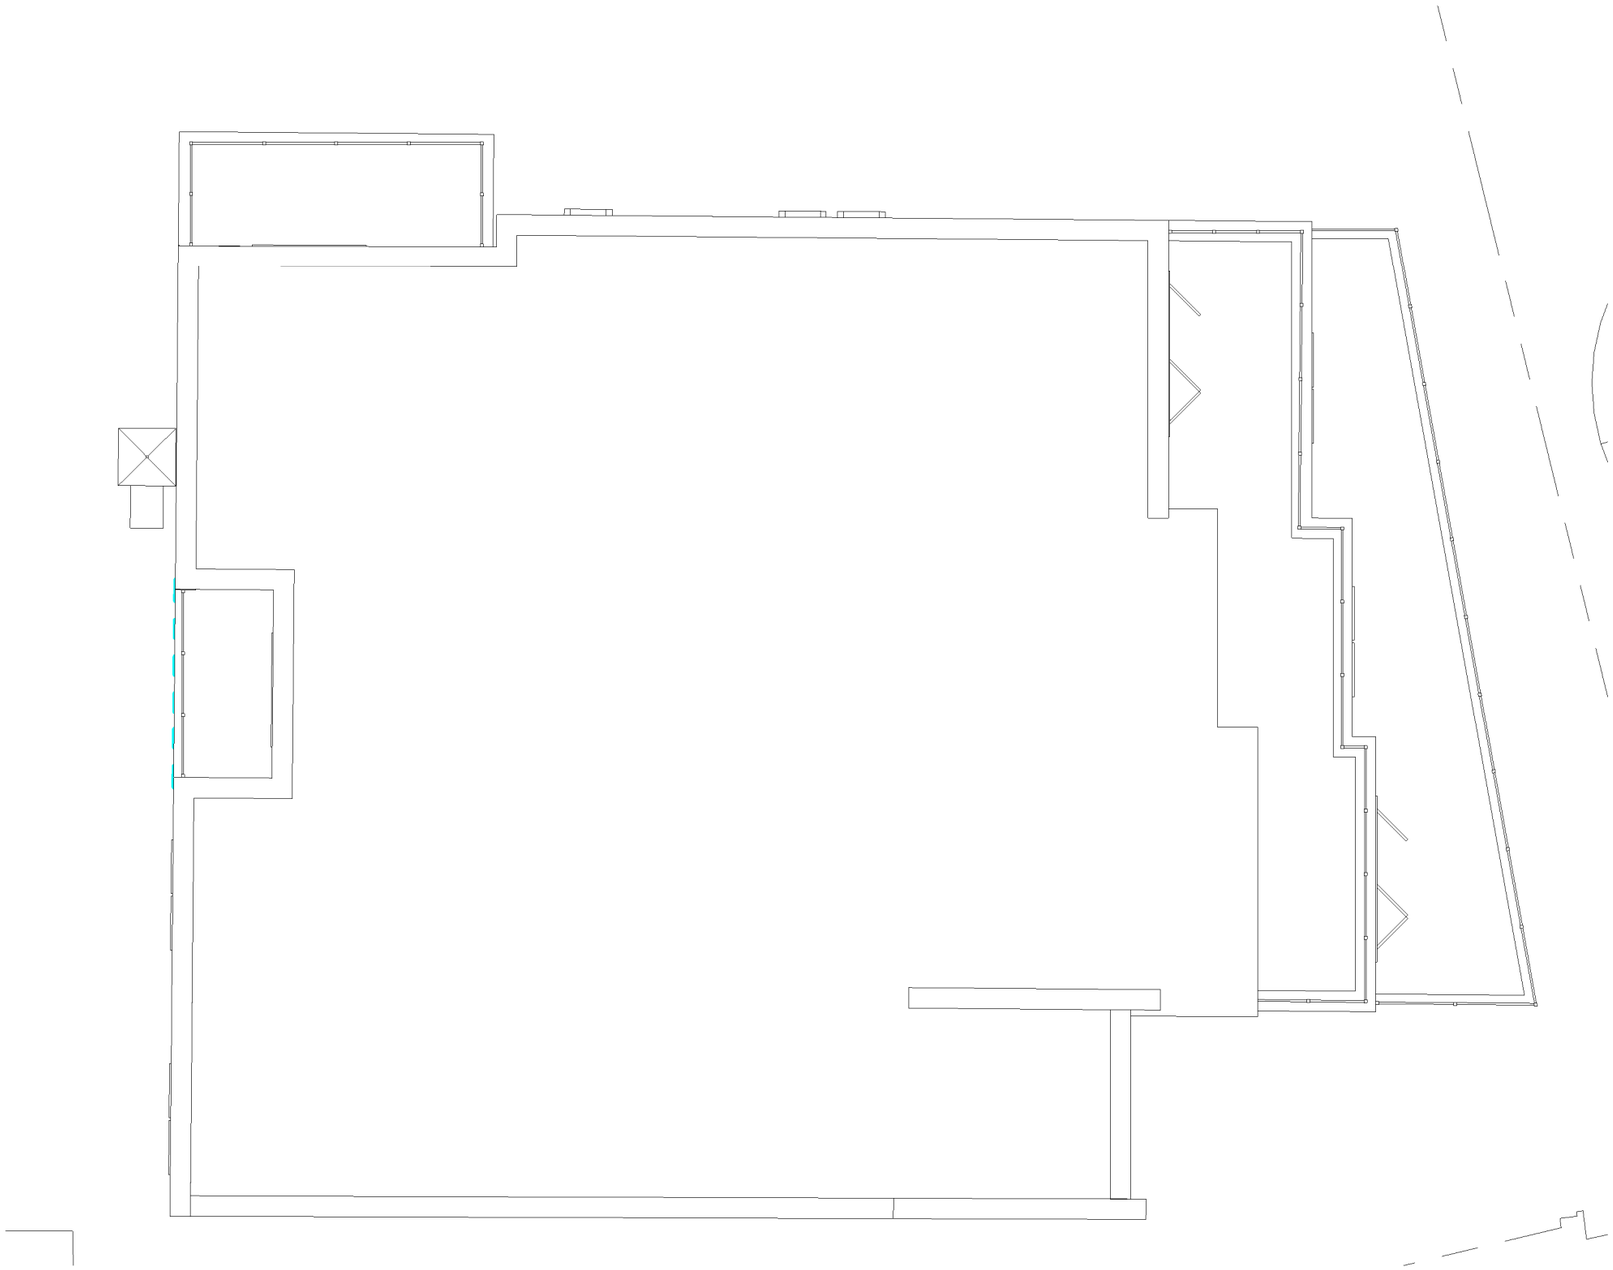

1 Roof Plan - Proposed
1 : 100

TOWN PLANNING

Rev	By/Chk	Date	Description

Contractors are to check dimensions of all issued drawings and to notify the Architect immediately of any discrepancy

DO NOT SCALE

bga architects is the trading name of bernard gooding associates llp

bga architects

kingsbridge house / 17-23 rectory grove / leigh on sea / essex / ss9 2ha

tel: 01702 471057 fax: 01702 470841
email: info@bga-architects.com web: www.bga-architects.com

© Copyright Reserved

QC/V1

Client:
Stronghold Estates Ltd

Project Description
57/59 Elm Road
Leigh on Sea
Essex

Drawing Title:
Proposed Roof Plan

Project No.:	Dwg No.:	
14-133C	1-003	
Date: 10/13/14	Drawn By: PH	Chk By: RM
Scale: 1 : 100 @ A3	Revision	