Appendix 1

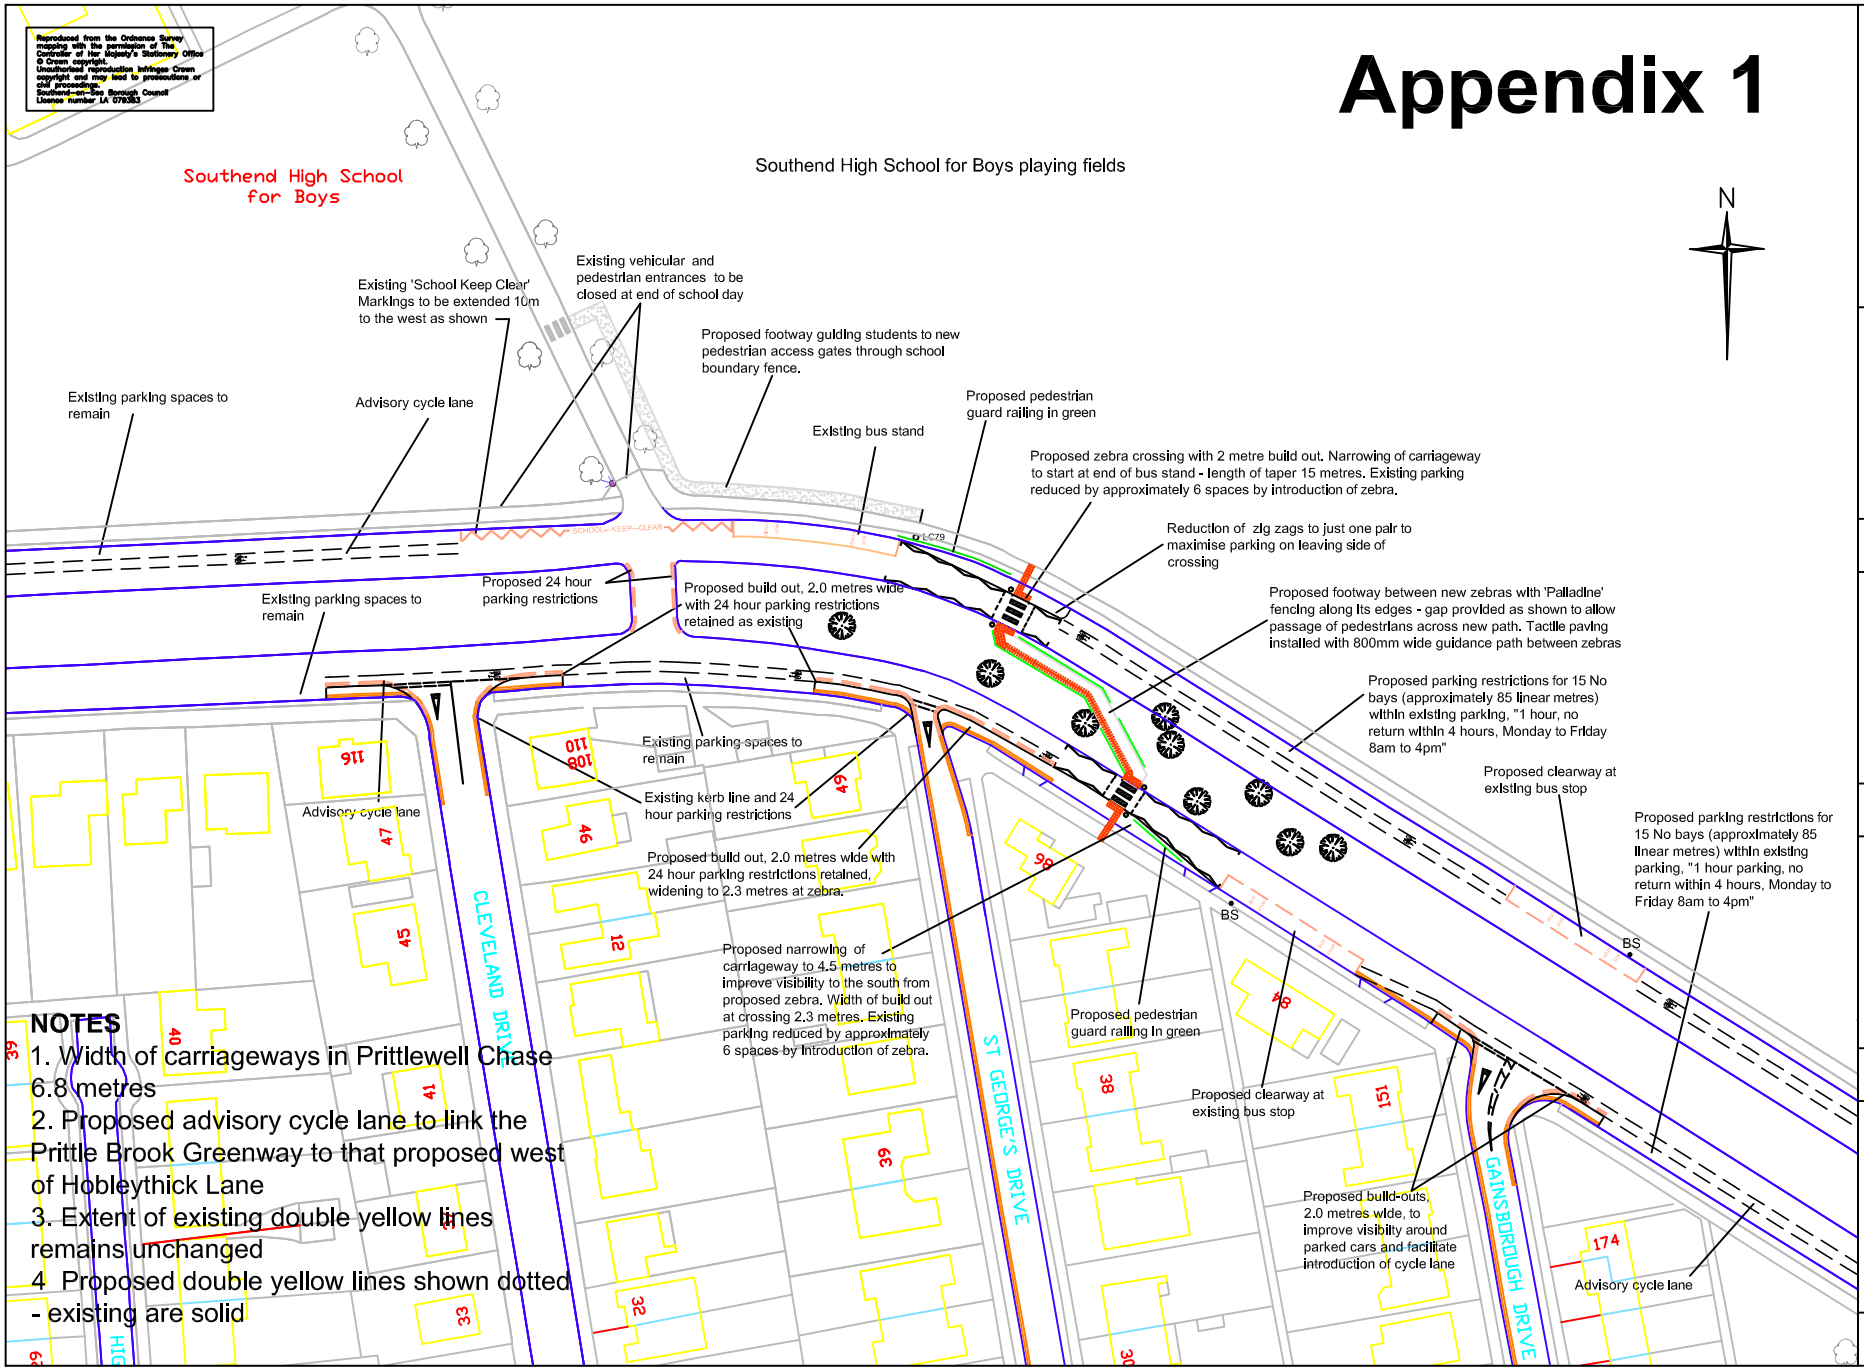

Southend on Sea Borough Council
Enterprise, Tourism and the Environment
PO Box 5560, Civic Centre
Victoria Avenue, Southend on Sea, SS2 6ZQ

Project Title: Prittlewell Chase at Southend High for Boys

Drawing Title: Proposed Zebra Crossings + Cycle Lanes Plan for T+PWP+CC 12 February 2009

Designed: pdh | Drawn by: pdh | Checked by | Approved by

Date: 230109
Quality Project No.: 00000/00
Scales: nts
Drawing Number: CE 5004/ 19/

Drawing Status: Preliminary | Tender | Working | As Constructed