Appendix 1

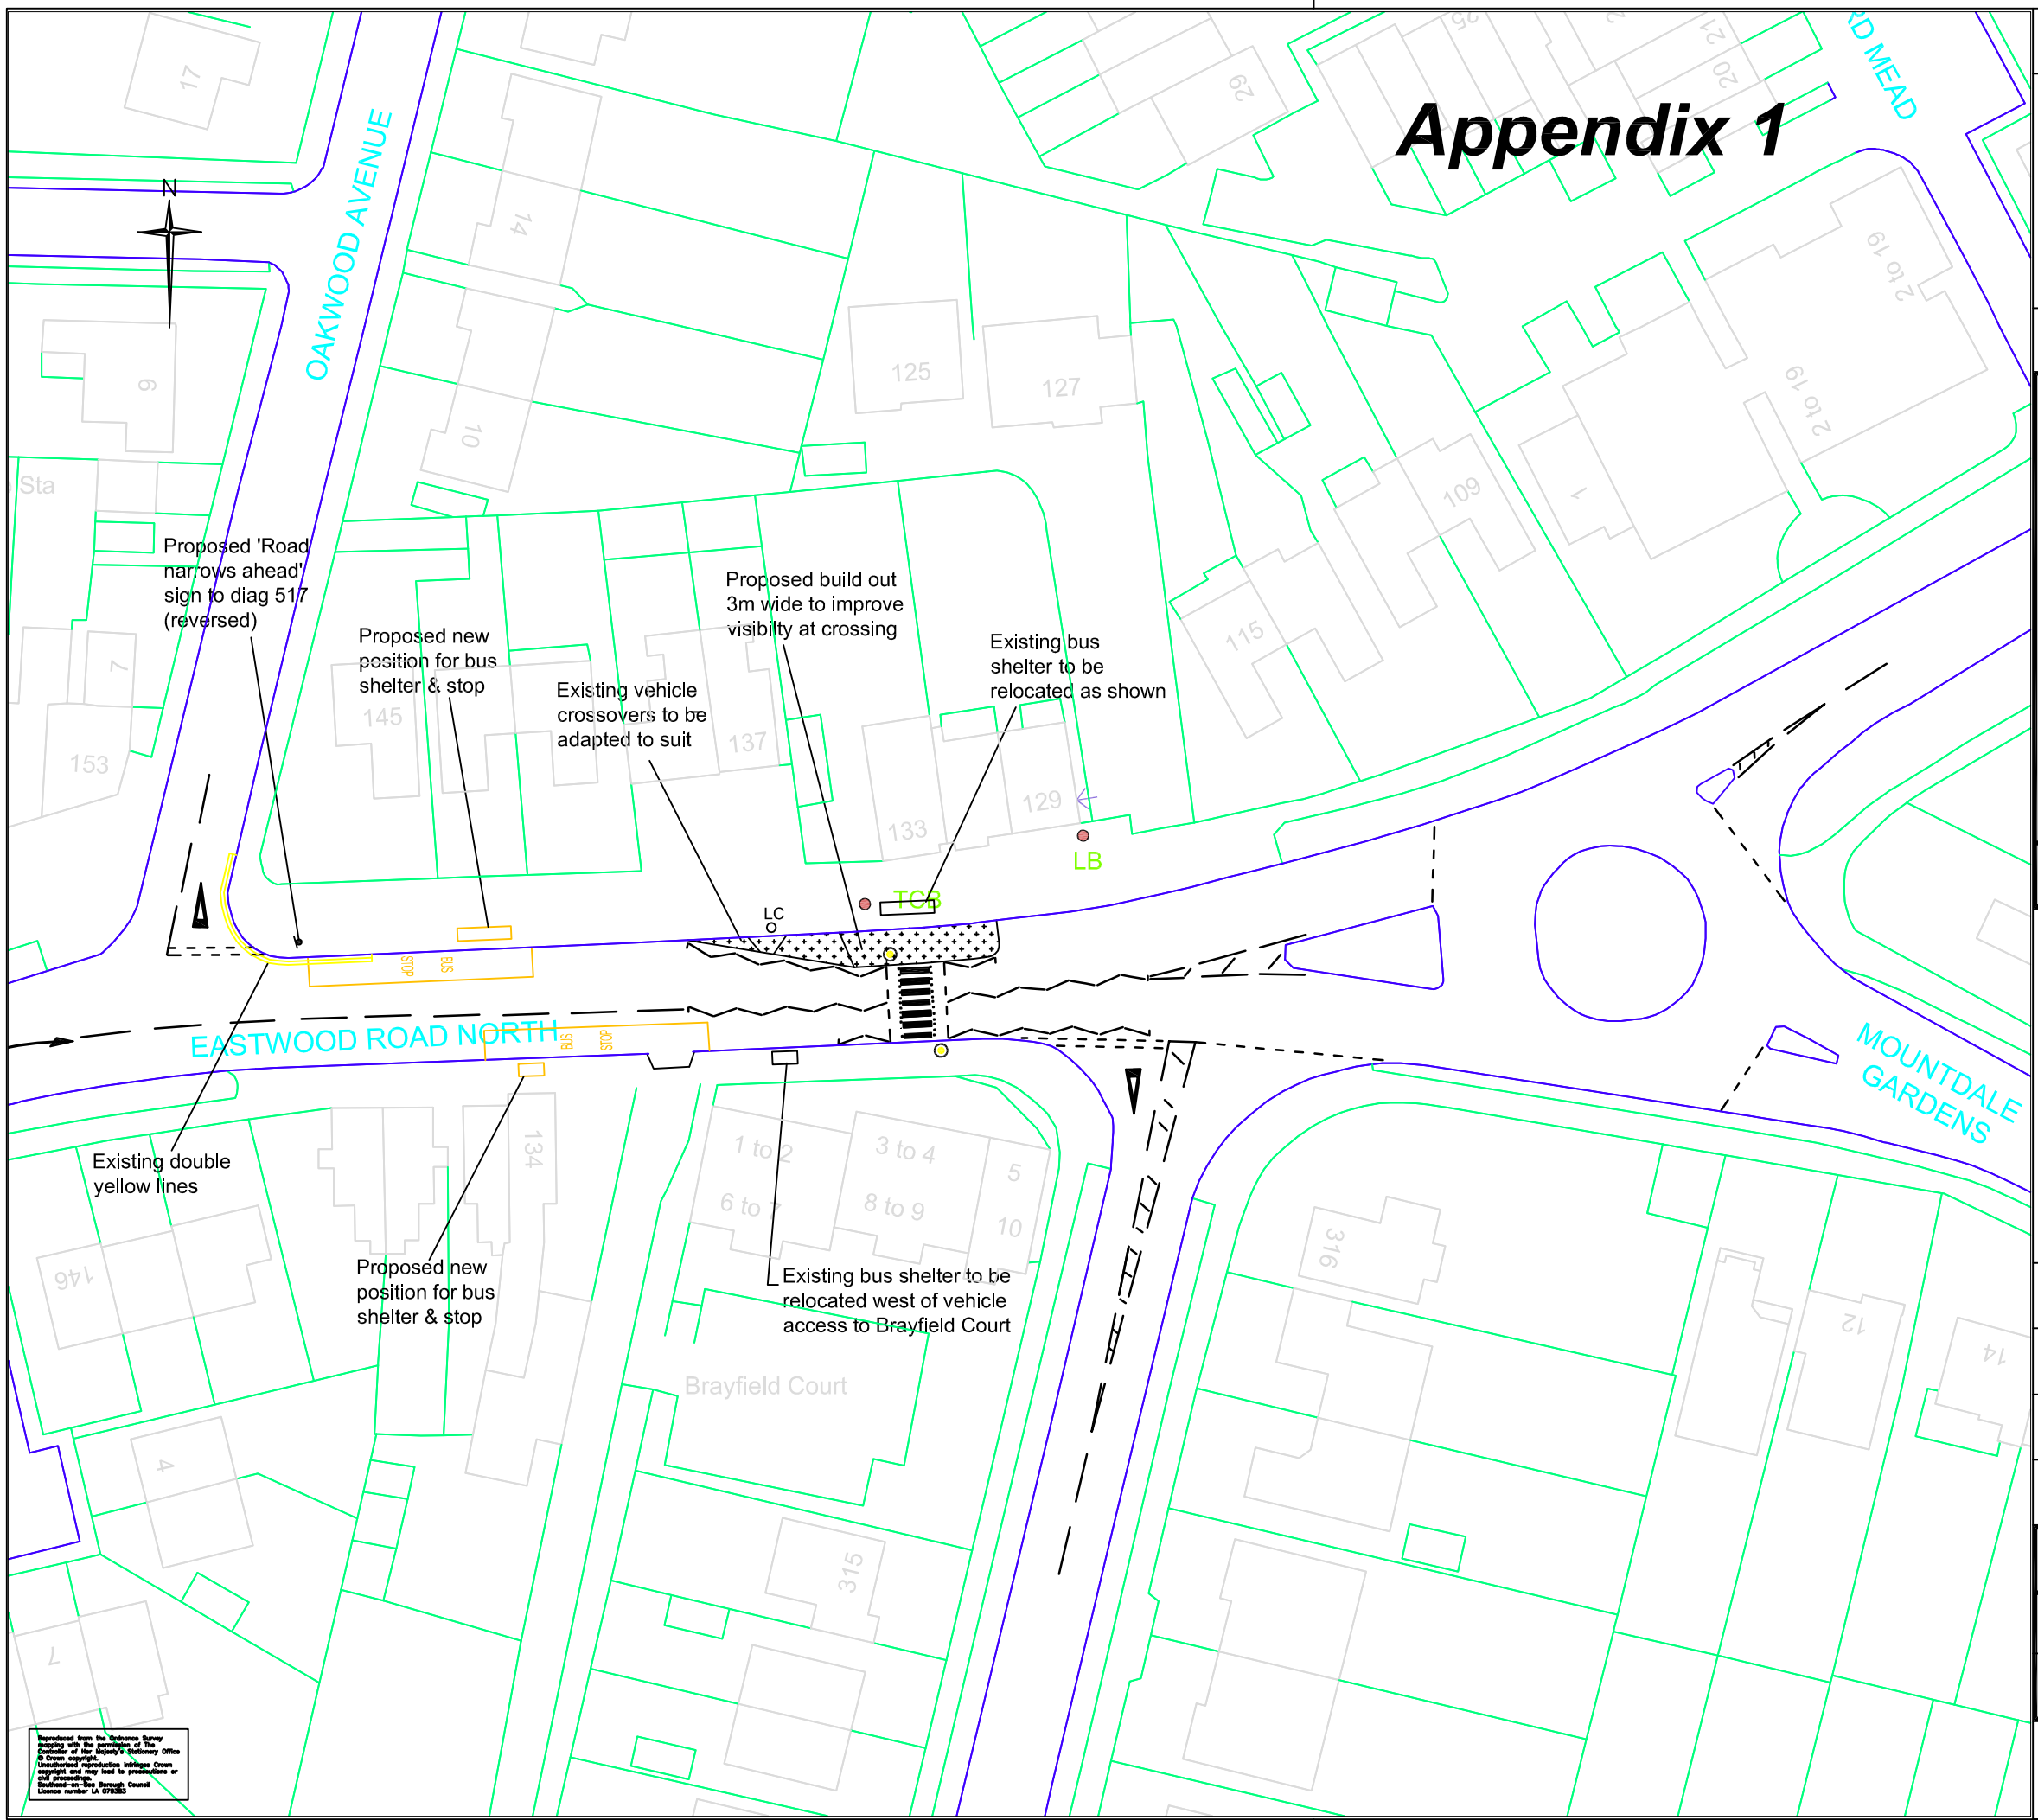

Ref.	Revisions	Date

No.	Copies sent to	Date

Southend-on-Sea Borough Council

Enterprise, Tourism and the Environment

PO Box 5560, Civic Centre
Victoria Avenue, Southend on Sea,
SS2 6ZQ

Quality Project No. :	########

Project Title

Eastwood Rd North at Elmsleigh Drive (Coombes Corner)

Drawing Title

Proposed Zebra Crossing Plan for T&PWP&CC 9 Sept 2010

Designed by		Scales	
pdh			
Drawn pdh	Date 100810		nts
Checked	Date 100810		
Approved	Date 100810	Issued	Date

Drawing Status			
Preliminary		Working	
Tender		As Constructed	

Drawing Number

CD 5004 / 27