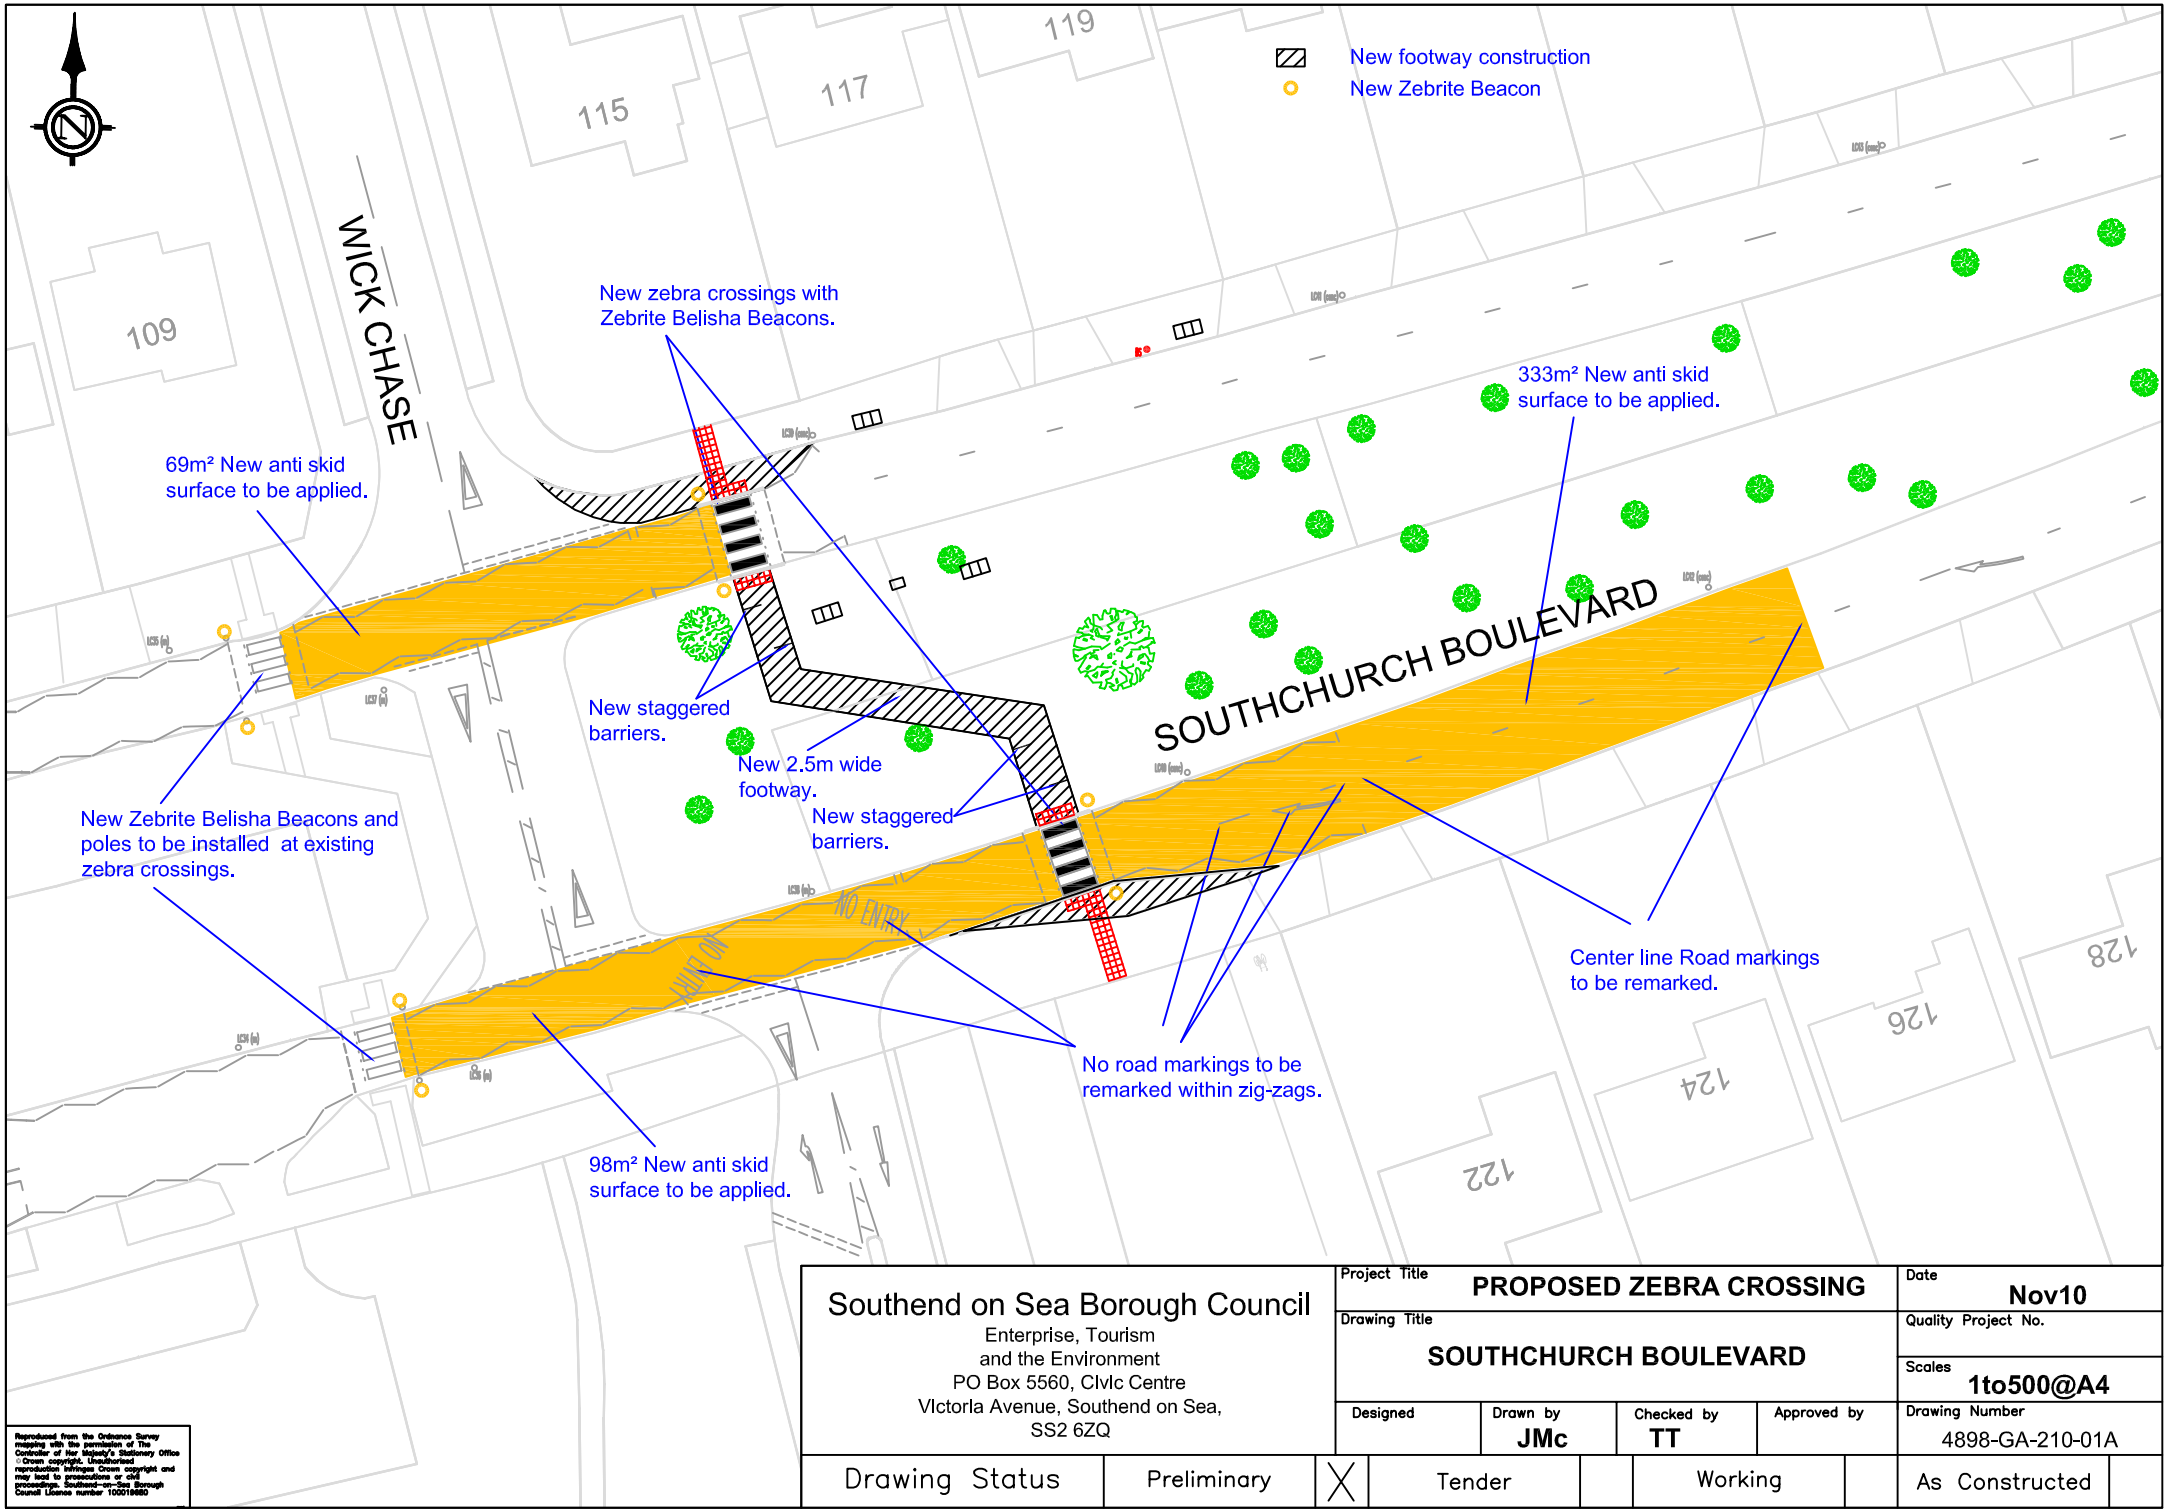

Reproduced from the Ordnance Survey mapping with the permission of The Controller of Her Majesty's Stationery Office © Crown copyright. Unauthorised reproduction infringes Crown copyright and may lead to prosecutions or civil proceedings. Southend-on-Sea Borough Council Licence number 100019680

Southend on Sea Borough Council
Enterprise, Tourism
and the Environment
PO Box 5560, Civic Centre
Victoria Avenue, Southend on Sea,
SS2 6ZQ

Project Title	PROPOSED ZEBRA CROSSING
Drawing Title	SOUTHCHURCH BOULEVARD
Designed	
Drawn by	JMc
Checked by	TT
Approved by	
Date	Nov10
Quality Project No.	
Scales	1to500@A4
Drawing Number	4898-GA-210-01A

Drawing Status	Preliminary	X	Tender		Working		As Constructed	