CLIFFS PAVILION

NOTES :

KEY

REN — REPAIR AREAS OF WALLING WITH NEW THROUGH COLOURED RENDER SYSTEM THROUGH COLOUR GREY WITH CLASSIC SMOOTH STIPPLED FINISH

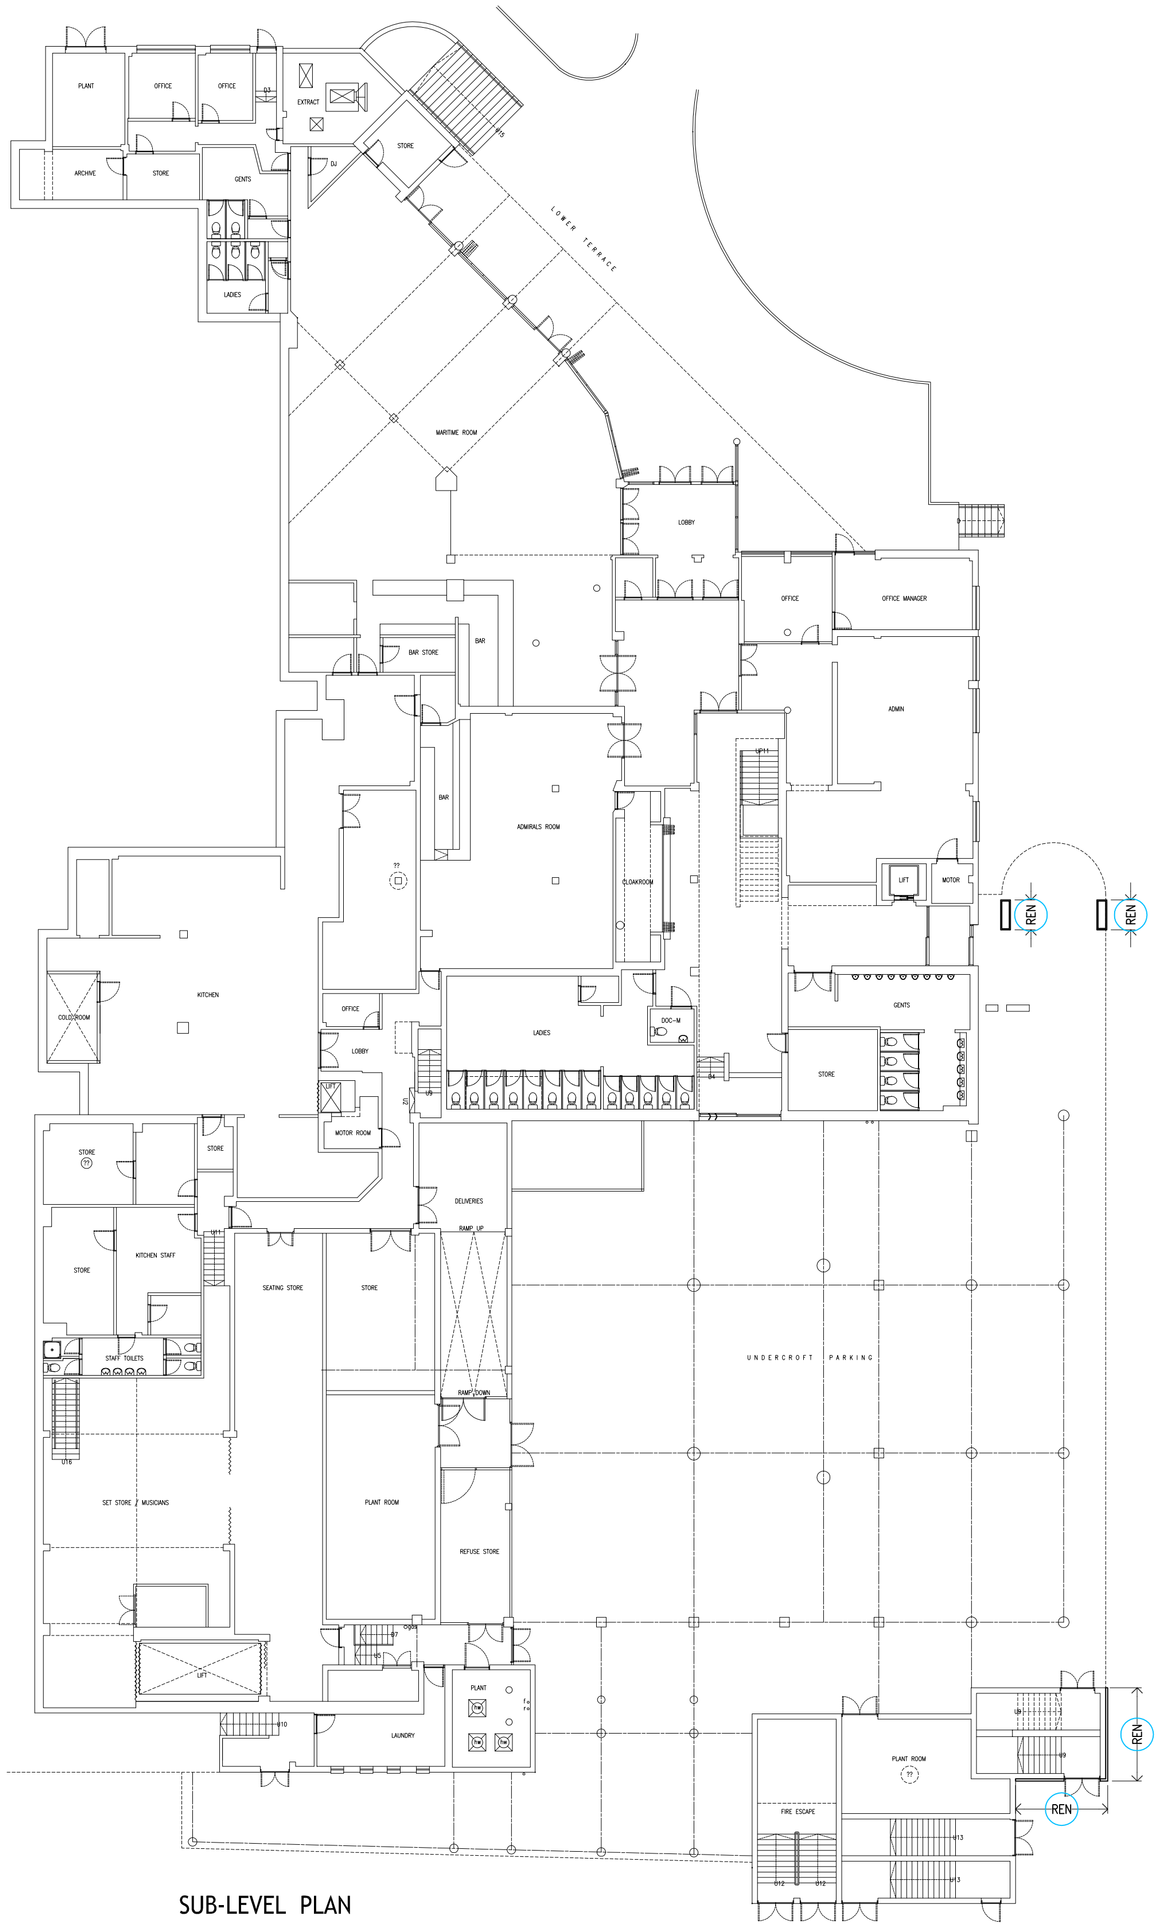

SUB-LEVEL PLAN

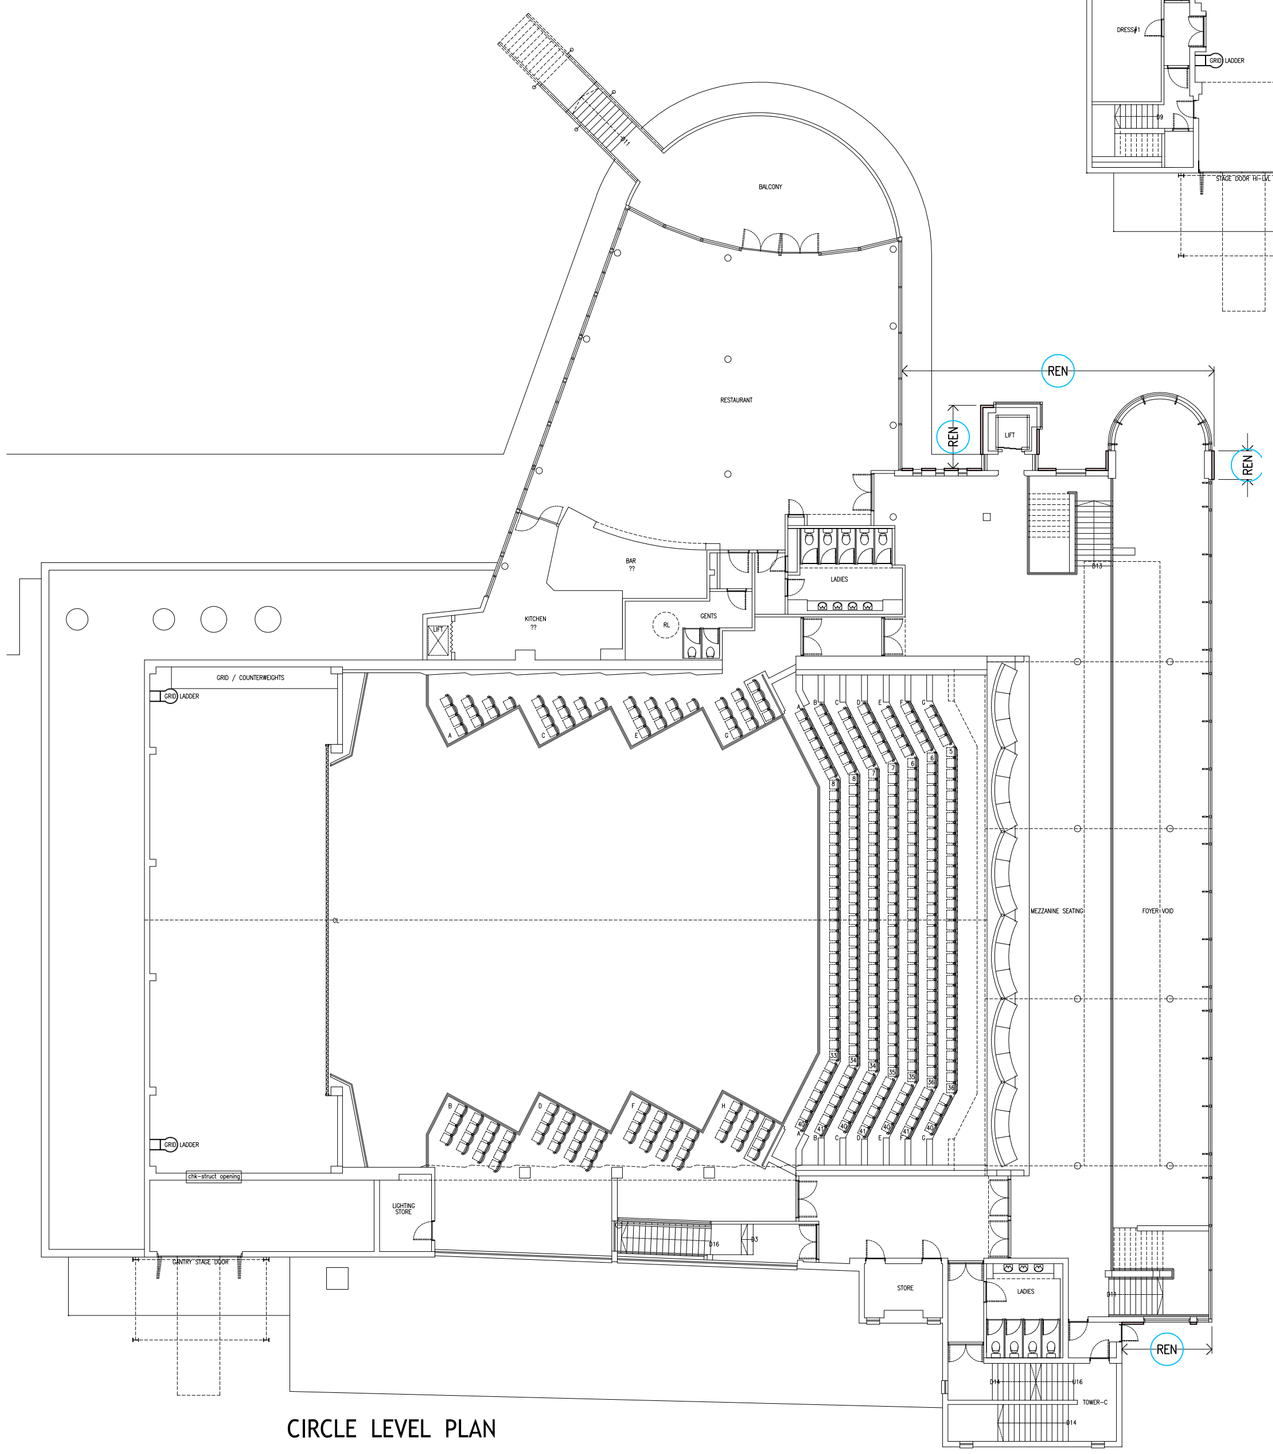

CIRCLE LEVEL PLAN

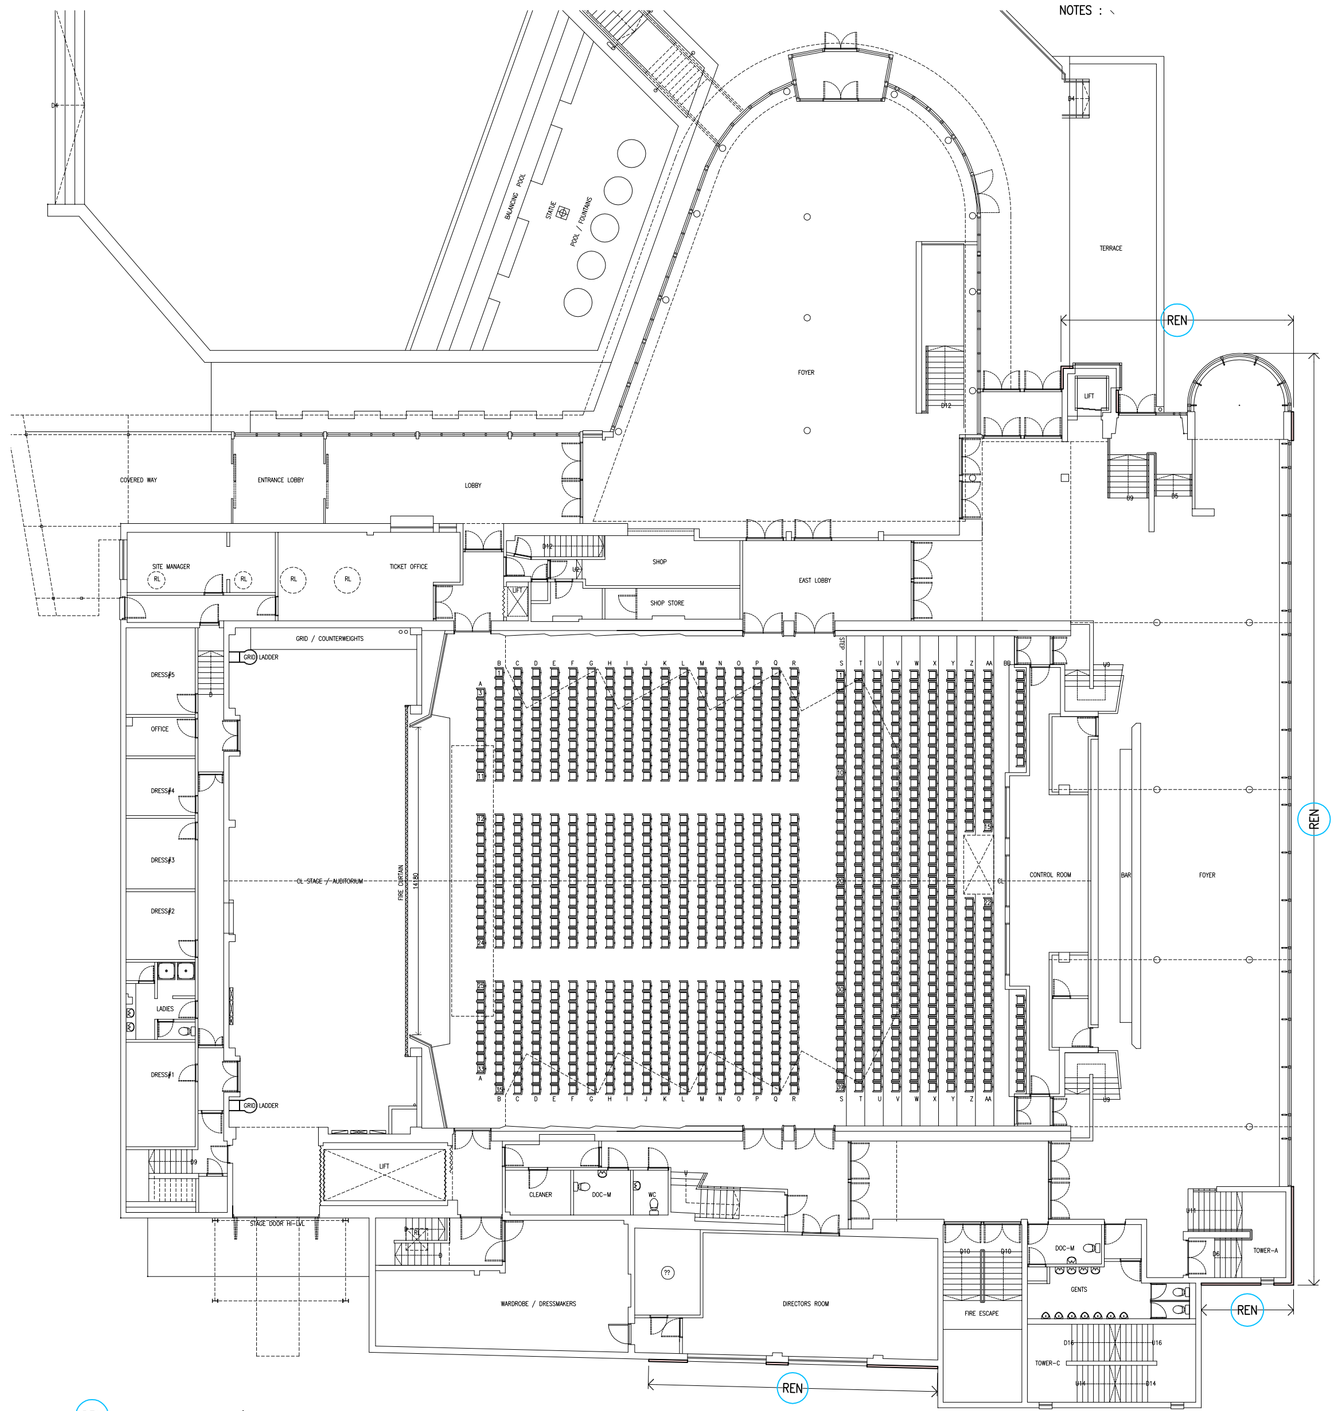

AUDITORIUM / STALLS PLAN

0 2 4 6 8 10
1 : 2 0 0 scale METRES

TOWN PLANNING

REV. A 14-11-17 GANTRY ACCESS DOOR RETAINED

metson ARCHITECTS

© COPYRIGHT PROTECTED

STUDIO 1 www.metsonarchitects.co.uk
LEIGH PARK ROAD LEIGH ON SEA ESSEX SS9 2DU
01702 472714 admin@metsonarchitects.co.uk

SCALE. @A1
DATE. AUG-17
CLIENT. PROPERTY SERVICES
JOB. CLIFFS PAVILION

JOB NO. **1613** DRAWING NO. **TP-02-A**