30-32 The Leas
Westcliff-on-sea, Essex

1 Existing Street Scene

Scale: 1:250

2 Existing Front Elevation

Scale: 1:100

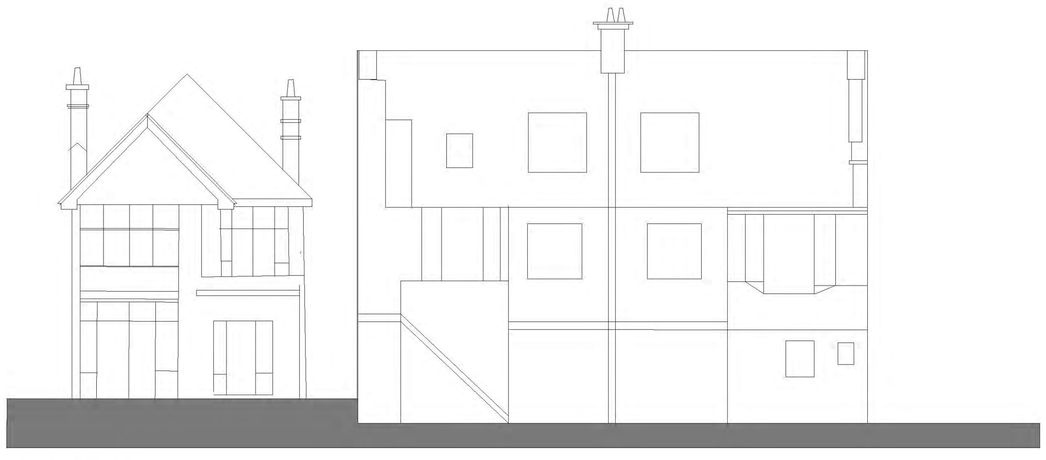

3 Existing Rear Elevation

Scale: 1:100

REVISION	DATE	AMENDMENT

APS DESIGN ASSOCIATES LTD
ARCHITECTURAL DESIGNERS AND PLANNING CONSULTANTS

PROJECT STAGE: TOWN PLANNING
DRAWN BY: A.D.
DATE: 17.11.2017
CLIENT: MR. ELMORE
PROJECT: 30-32 THE LEAS
JOB NO: 2566
DRAWING NO: 03
REVISION:
DRAWING TITLE: Existing Elevations
SCALE: 1:100 @ A1

The Design Studio
1 Cambridge Road (Rear)
Nelson Street
Southend-On-Sea
Essex
SS1 1ET

Tel: 01702 468 769 - 01702 337328
Email: admin@apsdesignsuk.com
designteam@apsdesignsuk.com
planning@apsdesignsuk.com
Website: www.apsdesignsuk.com