25-27 ROOTS HALL AVENUE, SOUTHEND ON SEA
RESIDENTIAL DEVELOPMENT

01 PROPOSED GROUND FLOOR / BLOCK PLAN
Scale: 1:100

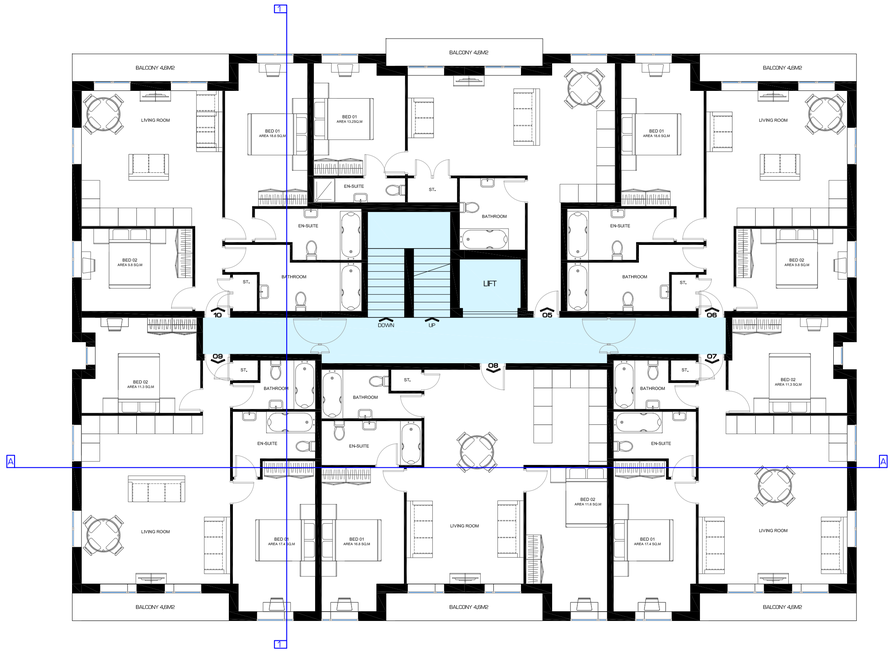

02 PROPOSED FIRST FLOOR PLAN
Scale: 1:100

ORIENTATION

17.12.18	P5 SECTION LINES ADDED	IN	MR
17.12.06	PAINTERNAL LAYOUT COMPLETED	IN	MR
17.11.30	P3 HATCH UPDATED	IN	MR
17.11.29	P2 NEW DESIGN	IN	MR
17.09.25	P1 ISSUED	IN	MR

FOR PLANNING APPROVAL

PROJECT: RESIDENTIAL DEVELOPMENT

DRAWING: PROPOSED GROUND & FIRST FLOOR PLAN

CLIENT: PRIVATE

SITE ADDRESS: 25-27 ROOTS HALL AVENUE, WESTCLIFF ON SEA, ESSEX, SS2 6HN

SCALE: AS SHOWN ON A1 | DRAWN: IN | CHECKED: MR

PROJECT NO. 1594 / DWG NO. 250 / REVISION P5

info@rdarchitecture.com 020 3745 5020 07702 690 890

RD architecture