25-27 ROOTS HALL AVENUE, SOUTHEND ON SEA
RESIDENTIAL DEVELOPMENT

GENERAL NOTES

1. THIS DRAWING IS THE COPYRIGHT OF RD ARCHITECTURE LTD. AND MUST NOT BE COPIED OR REPRODUCED WITHOUT OUR CONSENT. 2. DO NOT SCALE FROM THIS WORK TO FIGURED DIMENSIONS ONLY. 3. CONTRACTORS ARE TO CHECK ALL LEVELS AND DIMENSIONS AT TENDER STAGE AND BEFORE WORKS COMMENCE ON SITE. ANY DISCREPANCIES ARE TO BE MADE KNOWN TO RD ARCHITECTURE LTD. 4. ANY WORK COMMENCED BEFORE PLANNING, BUILDING REGULATION, PARTY WALL OR SERVICES APPROVAL IS AT THE CLIENTS AND / OR CONTRACTORS OWN RISK.

0M 1M 2M 3M 4M 5M 6M

ORIENTATION

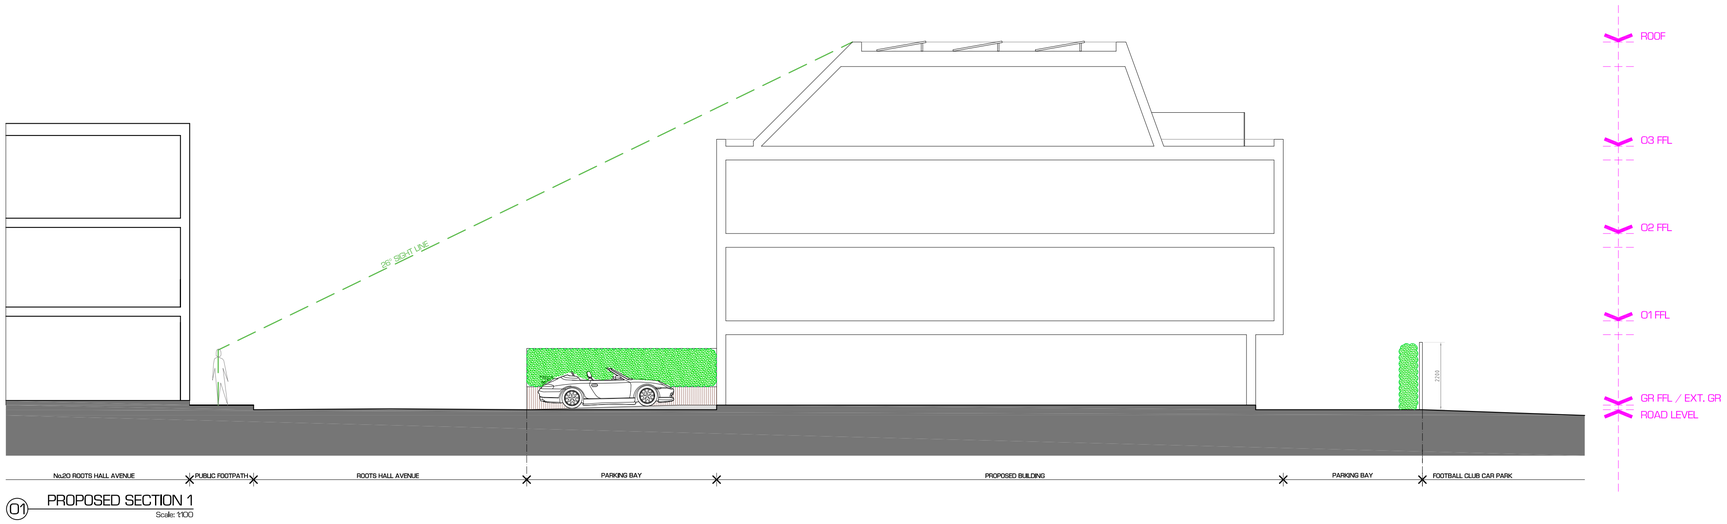

01 PROPOSED SECTION 1
Scale: 1:100

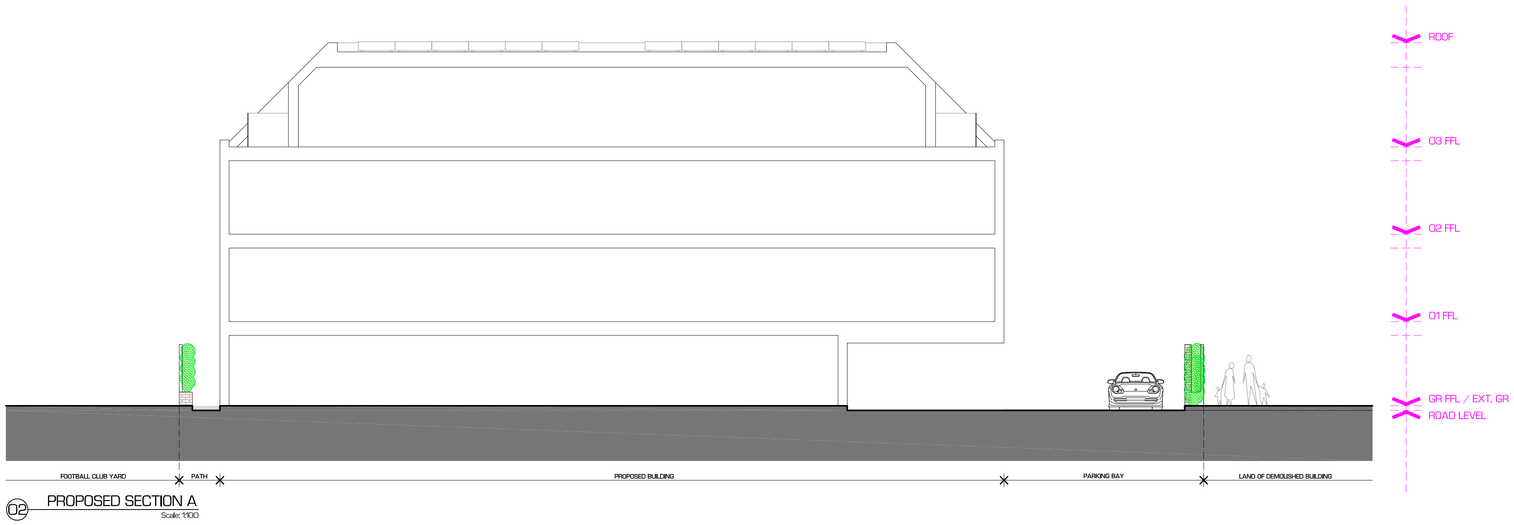

02 PROPOSED SECTION A
Scale: 1:100

17.12.18	P1 ISSUED	IN MR
DATE	REV. DESCRIPTION	ISSUED BY/CHKD

FOR PLANNING APPROVAL

PROJECT
RESIDENTIAL DEVELOPMENT

DRAWING
PROPOSED SECTIONS

TYPE
PRIVATE

SITE ADDRESS
25-27 ROOTS HALL AVENUE, WESTCLIFF ON SEA, ESSEX, SS2 6HN

SCALE	DRAWN	CHECKED
AS SHOWN ON A1	IN	MR

PROJECT NO.	DRAWING NO.	SCHEME	REVISION
1594	262	/	P1

info@rdarchitecture.com 020 3745 5020 07702 680 600
RD architecture