25-27 ROOTS HALL AVENUE, SOUTHEND ON SEA
RESIDENTIAL DEVELOPMENT

01 PROPOSED SOUTH ELEVATION
Scale: 1:100

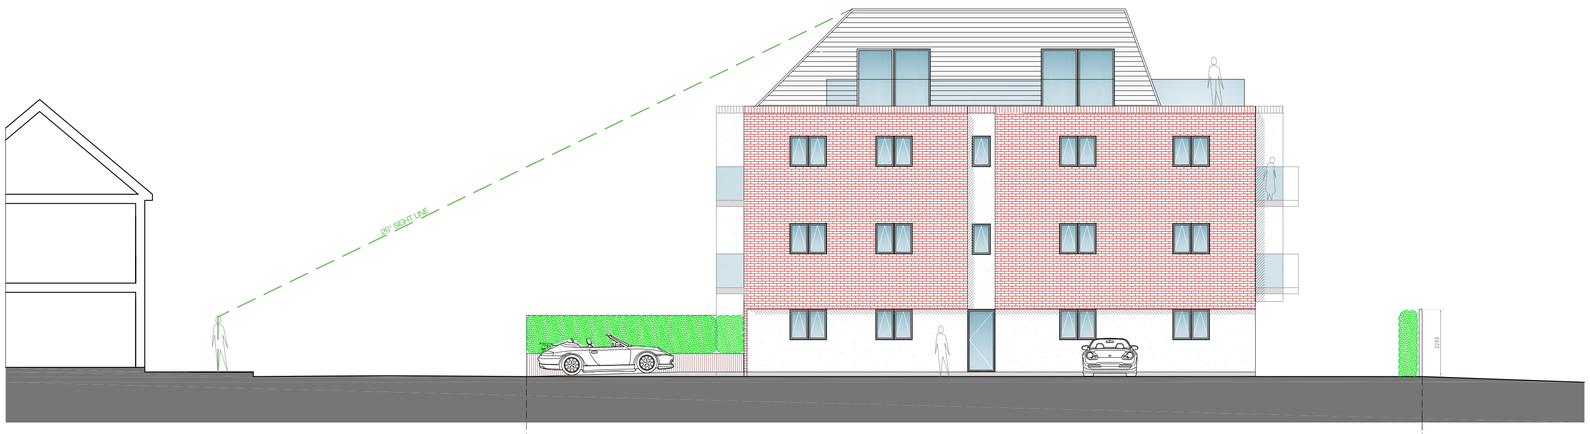

02 PROPOSED EAST ELEVATION
Scale: 1:100

GENERAL NOTES

1. THIS DRAWING IS THE COPYRIGHT OF RD ARCHITECTURE LTD. AND MUST NOT BE COPIED OR REPRODUCED WITHOUT OUR CONSENT. 2. DO NOT SCALE FROM THIS WORK TO FIGURED DIMENSIONS ONLY. 3. CONTRACTORS ARE TO CHECK ALL LEVELS AND DIMENSIONS AT TENDER STAGE AND BEFORE WORKS COMMENCE ON SITE. ANY DISCREPANCIES ARE TO BE MADE KNOWN TO RD ARCHITECTURE LTD. 4. ANY WORK COMMENCED BEFORE PLANNING, BUILDING REGULATION, PARTY WALL OR SERVICES APPROVAL IS AT THE CLIENTS AND / OR CONTRACTORS OWN RISK.

0M 1M 2M 3M 4M 5M

ORIENTATION

DATE	REV	DESCRIPTION	BY
17.12.18	P4	HATCH UPDATED	IN
17.12.06	P3	UPDATED	MR
17.11.29	P2	NEW DESIGN	IN
17.09.25	P1	ISSUED	MR

FOR PLANNING APPROVAL

PROJECT
RESIDENTIAL DEVELOPMENT

DRAWING
PROPOSED
SOUTH & EAST ELEVATIONS

TYPE
PRIVATE

SITE ADDRESS
25-27 ROOTS HALL AVENUE, WESTCLIFF ON SEA, ESSEX, SS2 6HN

SCALE	DRAWN	CHECKED
AS SHOWN ON A1	IN	MR

PROJECT NO.	DRAWING NO.	REVISION
1594	260	P4

info@rdarchitecture.com 020 3745 5020 07702 680 690
RD architecture