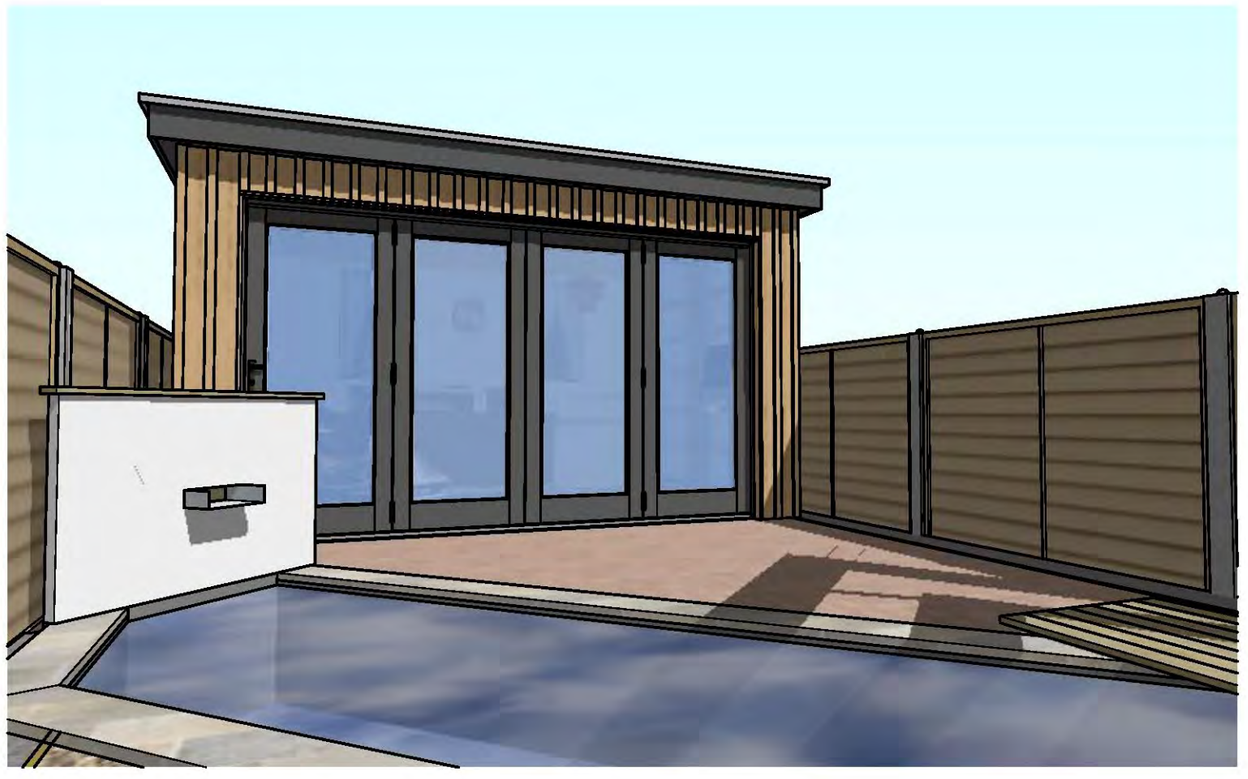

Revision: Date: Checked:

Revision: Date: Checked:

do architecture + design
Architects Technologists Designers

Office:
The Studio 76A Herschell Road Leigh-on-sea Essex
SS9 2PU
Phone:
01702 712979
Mobile:
07788 753938
Email: doarchitecturedesign@icloud.com
Web: www.do-architecture-design.co.uk

Client:
O.Beacham
76A Herschell Road, Leigh-on-Sea,
Essex. SS9 2PU

Do not scale from this drawing - Use figured dimensions only (all dimensions to be checked on site)

This drawing is copyright of do architecture + design no unauthorised copying without prior consent. Attention is drawn to the owner/builder to consult with neighbouring owners before any work is carried out with regard to the Party Wall Act 1996

©Copyright do architecture + design

Location:
76A Herschell Road,
Leigh-on-Sea, Essex.
SS9 2PU

Project:
Proposed New Entrance Porch,
Workshop, Studio & rear access stair.

Drawn: OB Checked: OB

Scale: 1:100 @ A3 Date: Feb 2017

3D Exterior view as proposed
Planning Drawing

Drawing No: 16.OB1-15 Revision: .