EXTERIOR SIGNAGE - "S"						
Iso	TopPlan	Design ID	Count	Description	Resp	Comments
		11589	1	SIGN - STACKED ILLUMINATED ON RACEWAY - 14IN 355MM	SS	
		13164	2	SIGN - DISK SF ILLUMINATED FLUSH MOUNTED EVOLVED - 60IN 1525MM	SS	
		14091	1	SIGN - DT DIRECTIONAL EXIT SIGN ILLUMINATED ARROW SERIES - 46IN 1170MM	SS	
		14093	2	DT EVOLVED STAR PATTERN	SS	
		14106	1	SIGN - DT CLEARANCE BAR ARROW SERIES FREESTANDING	SS	
		14110	1	SIGN - PYLON DISK DRIVE THRU ILLUMINATED ARROW SERIES - 72IN 1830MM	SS	
		14119	1	MENU BOARD - DT 5 PANEL FREESTANDING - 108X65IN 2745X1650MM - FLAT BLACK MT0028	SS	
		14120	1	MENU BOARD - DT PRE MENU FREESTANDING - 36X65IN 915X1650MM - FLAT BLACK MT0028	SS	
		14163	1	DT ORDER POINT CANOPY FREESTANDING - FLAT BLACK MT0028	SS	
		14323	2	DT WAYFINDING GRAPHIC DIRECTIONAL DOUBLE ARROW - GREEN	SS	
		14327	2	SIGN - DT DIRECTIONAL ILLUMINATED ARROW SERIES - 46IN 1170MM	SS	
		SS01	1	SIGN - DT DIRECTIONAL ARROW - PAINTED ONTO EXTERIOR WALL FINISH	SS	

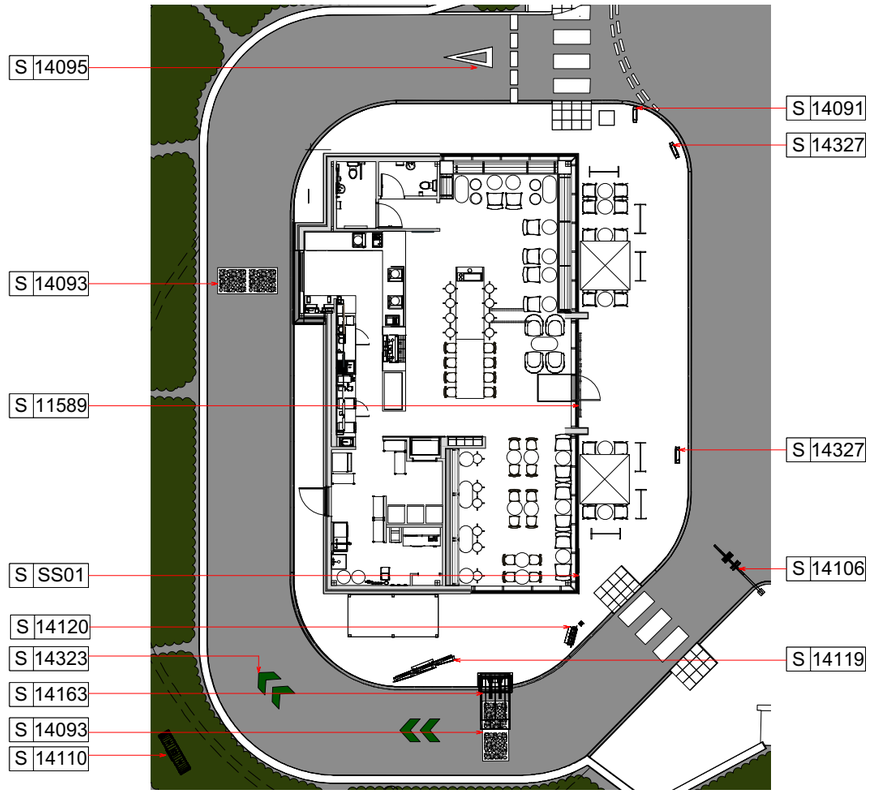

1 SITE PLAN OVERVIEW
Scale: 1:250

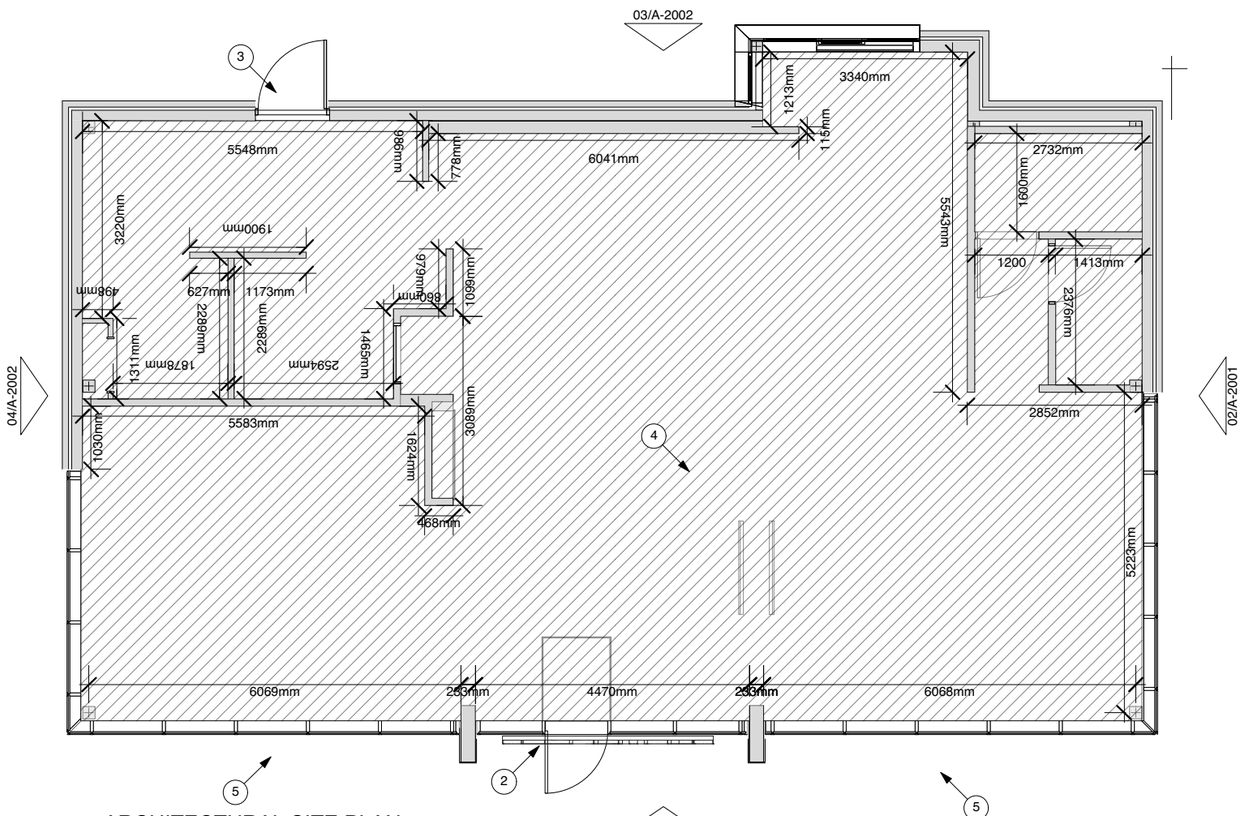

2 ARCHITECTURAL SITE PLAN
Scale: 1:100

ARCHITECTURAL SITE PLAN NOTES

A. REFER TO EXTERIOR ELEVATIONS ON SHEET A-2001 FOR BUILDING SIGNAGE LOCATION AND DESIGN ID. REFER TO ELECTRICAL PLANS FOR ELECTRICAL REQUIREMENTS.

B. DRIVE-THRU EQUIPMENT INCLUDING VEHICLE DETECTION LOOP, WIRELESS COMMUNICATION AND MONITORS COORDINATED BY STARBUCKS CONSTRUCTION MANAGER. REFER TO ELECTRICAL SPECIFICATIONS FOR ELECTRICAL REQUIREMENTS.

C. LANDLORD TO PROVIDE 6" (150MM) THICK CONCRETE PAVING THE LENGTH OF THE DRIVE-THRU LANE, EXTENT TO INCLUDE DRIVE-THRU WINDOW STANDING PAD.

D. GENERAL CONTRACTOR TO APPLY CONCRETE SEALER TO ALL EXTERIOR CONCRETE PATIO AND WALKWAY SURFACES.

E. SEE SHEET A-5001 FOR ARCHITECTURAL SITE DETAILS.

SHEET NOTES

1. PROVIDE PROTECTIVE BOLLARDS ON BOTH SIDES OF EXTERIOR ELECTRICAL/UTILITY SERVICE ADJACENT TO VEHICULAR TRAFFIC. EXAMPLES INCLUDE FIRE STAND PIPE, GAS AND ELECTRICAL METERS, SITE TRANSFORMERS, ETC...
2. MAIN ENTRANCE
3. SIDE ENTRANCE
4. STARBUCKS INTERNAL DEMISE
5. OUTDOOR SEATING AREA

CM	CONSTRUCTION MANAGER
GC	GENERAL CONTRACTOR
LL	LANDLORD
SBUX	STARBUCKS
WH	STARBUCKS WAREHOUSE (3PL)
VD	STARBUCKS VENDOR DIRECT
CS	CASEWORK SUPPLIER
FZ	FRANCHISEE
AS	ARTWORK SUPPLIER
SS	SIGNAGE SUPPLIER

LICENSEE'S PM TO CONFIRM ALL DIMENSIONS TO STARBUCKS

N

0 1 2 3 M
Scale: 1:100

FOR CONSTRUCTION PURPOSES

© 2015 STARBUCKS COFFEE COMPANY

STARBUCKS COFFEE COMPANY
2401 UTAH AVENUE SOUTH
SEATTLE, WASHINGTON 98134
(206) 318-1575

THESE DRAWINGS AND SPECIFICATIONS ARE CONFIDENTIAL AND SHALL REMAIN THE SOLE PROPERTY OF STARBUCKS CORPORATION, WHICH IS THE OWNER OF THE COPYRIGHT IN THIS WORK. THEY SHALL NOT BE REPRODUCED (IN WHOLE OR IN PART), SHARED WITH THIRD PARTIES OR USED IN ANY MANNER ON OTHER PROJECTS OR EXTENSIONS TO THIS PROJECT WITHOUT THE PRIOR WRITTEN CONSENT OF STARBUCKS CORPORATION. THESE DRAWINGS AND SPECIFICATIONS ARE INTENDED TO EXPRESS DESIGN INTENT FOR A PROTOTYPICAL STARBUCKS STORE (WHICH IS SUBJECT TO CHANGE AT ANYTIME) AND DO NOT REFLECT ACTUAL SITE CONDITIONS. NEITHER PARTY SHALL HAVE ANY OBLIGATION NOR LIABILITY TO THE OTHER (EXCEPT STATED ABOVE) UNTIL A WRITTEN AGREEMENT IS FULLY EXECUTED BY BOTH PARTIES.

STARBUCKS TEMPLATE VERSION m2016-05-27

ARCHITECT OF RECORD

THIS DRAWING IS A DESIGN DEVELOPMENT DOCUMENT. SITE SPECIFIC MODIFICATIONS MADE UNDER THE RESPONSIBLE CHARGE OF THE ARCHITECT AND/OR ENGINEER-OF-RECORD WILL BE REQUIRED PRIOR TO USING THIS DOCUMENT FOR BIDDING, PERMITTING, OR CONSTRUCTION.

PROJECT NAME:
Greyhound Retail Park

PROJECT ADDRESS:
Unit 4 Greyhound Retail Park
Sutton Road, Greyhound Way
Southend SS25P7

STORE #:	49166
PROJECT #:	73085-001
CASEWORK CONCEPT:	Casework Concept
ISSUE DATE:	07/11/17
DESIGN MANAGER:	Duncan Maskell
LEED ® AP:	Leed AP
PRODUCTION DESIGNER:	Production Designer
CHECKED BY:	Checked By

Revision Schedule

Rev	Date	By	Description
A	23/8/17		Revised to comments received 18.08.17
A	23/8/17		Revised to comments received 18.08.17
B	5/9/17		Revised to comments received 25.08.17
B	5/9/17		Revised to comments received 25.08.17
C	9/10/17		Revised to comments received 05.10.17
C	9/10/17		Revised to comments received 05.10.17

SHEET TITLE:
Architectural Site Plan

SCALE: 1:100

SHEET NUMBER:
A-1001