© THIS DRAWING IS A COPYRIGHT OF BARKER ASSOCIATES.

NOTES:
DO NOT SCALE FROM THIS DRAWING. ALL LEVELS, ANGLES AND DIMENSIONS TO BE CHECKED ON SITE PRIOR TO COMMENCEMENT OF WORKS.

THIS DRAWING IS TO BE READ IN CONJUNCTION WITH ALL RELEVANT STRUCTURAL ENGINEERS AND MECHANICAL AND ELECTRICAL ENGINEERS DRAWINGS, DETAILS AND SPECIFICATIONS.

Revisions:

/ Issued for Planning 09/04/18

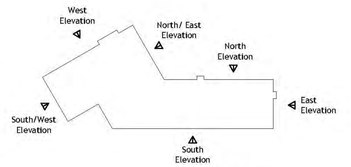

Building Key

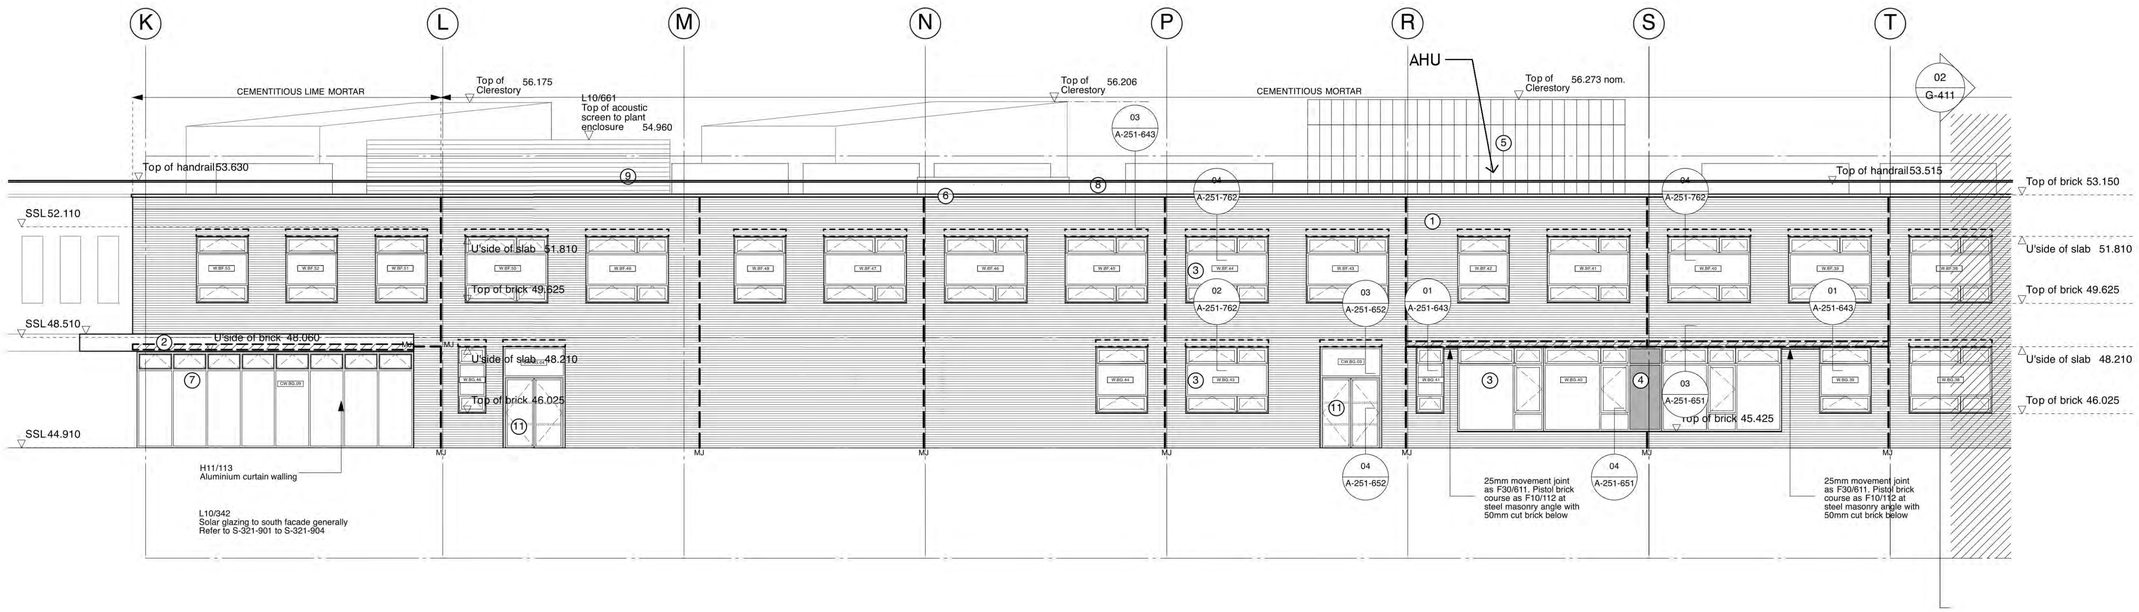

01 **SOUTH**
Elevation

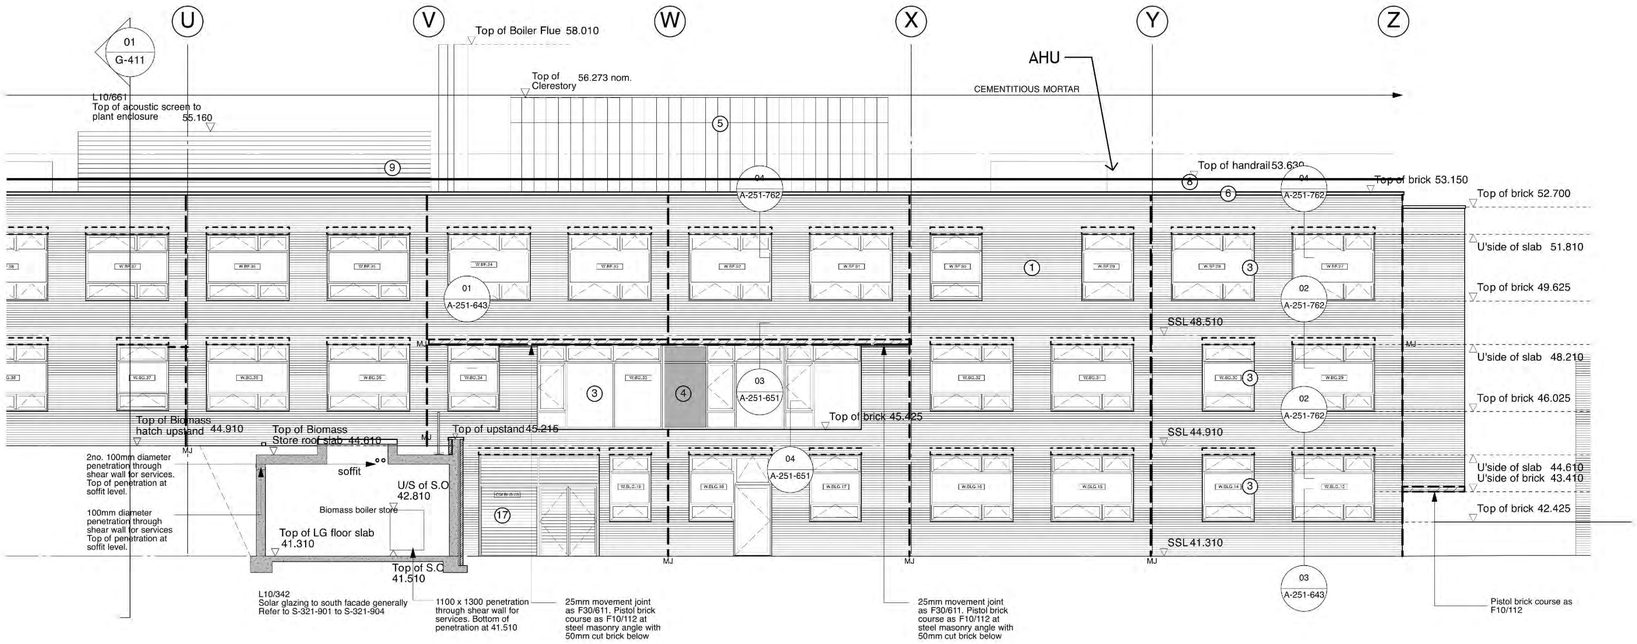

02 **SOUTH**
Elevation

Status:
Planning

BARKER ASSOCIATES
Majesty House
Avenue West
Skyline 120
Braintree
Essex
CM77 7AA
W: www.barker-associates.co.uk
E: mail@barker-associates.co.uk
T: 01279 617111
F: 01279 617027

Client:
Belfairs Academy
Part of the LEGRA Trust

Project:
2FE Expansion
Belfairs Academy
Highlands Boulevard
Leigh-On-Sea
Essex SS9 3TG

Title:
Elevations as Existing
South

Scale @A1:	Date:	Drawn:	Checked:
1:100	Apr/18	Cj	

Drawing no.: BA / P18-099-142
Revision: /