SEABRINK - 4-6 UNDERCLIFF GARDENS
LEIGH ON SEA SS9 1EA.

EAST BLOCK SOUTH ELEVATION
AS PROPOSED

SK/06

KEY

	WHITE RENDERED
	MARLEY ETERNIT CEDRAL CLICK - SILVER GREY

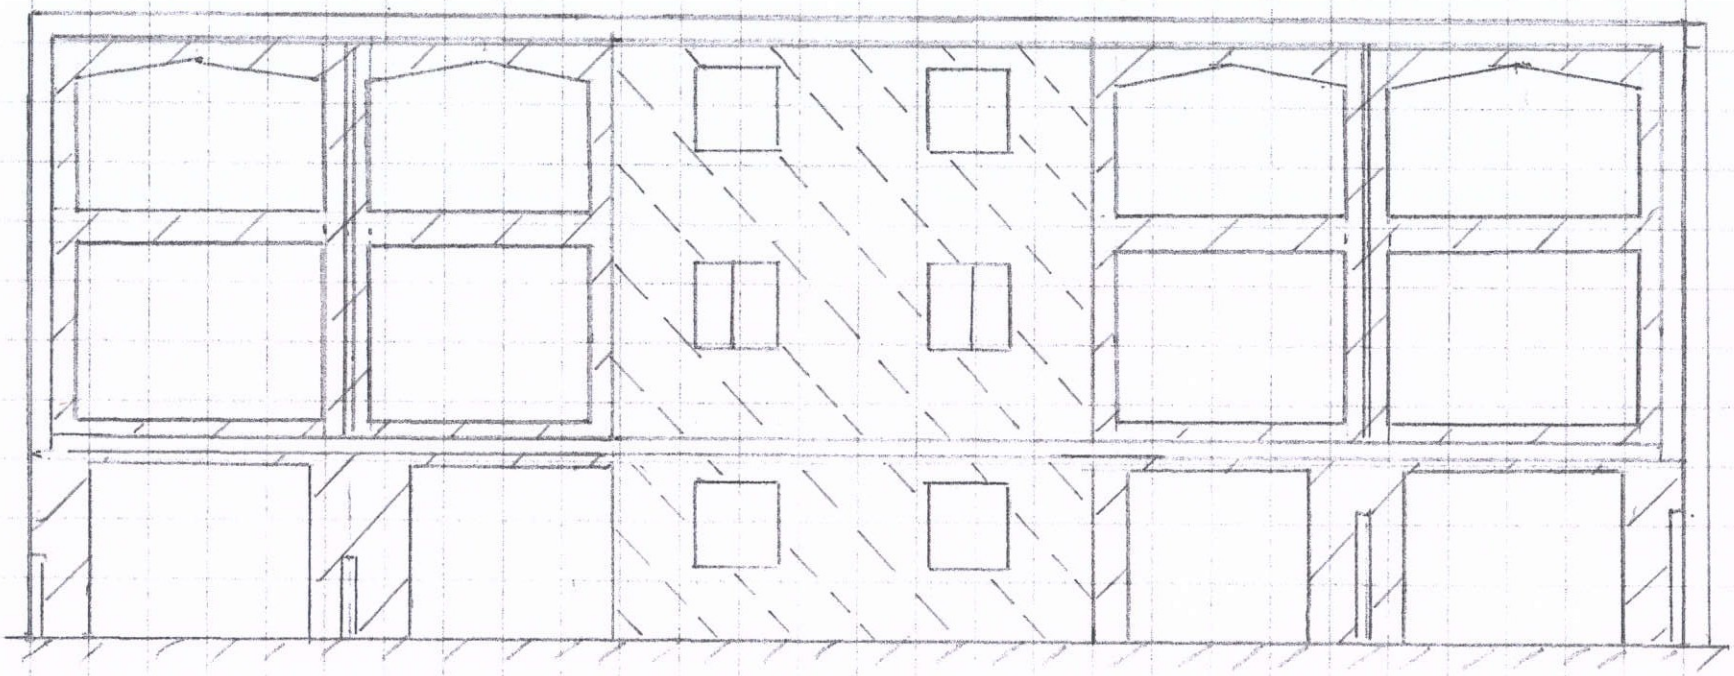

0 1 2 3 4 5 10M

SCALE 1:100

PROJECT WORKS TO SOUTH ELEVATIONS JULY 2018

SEABRINK RESIDENTS' ASSOCIATION LIMITED