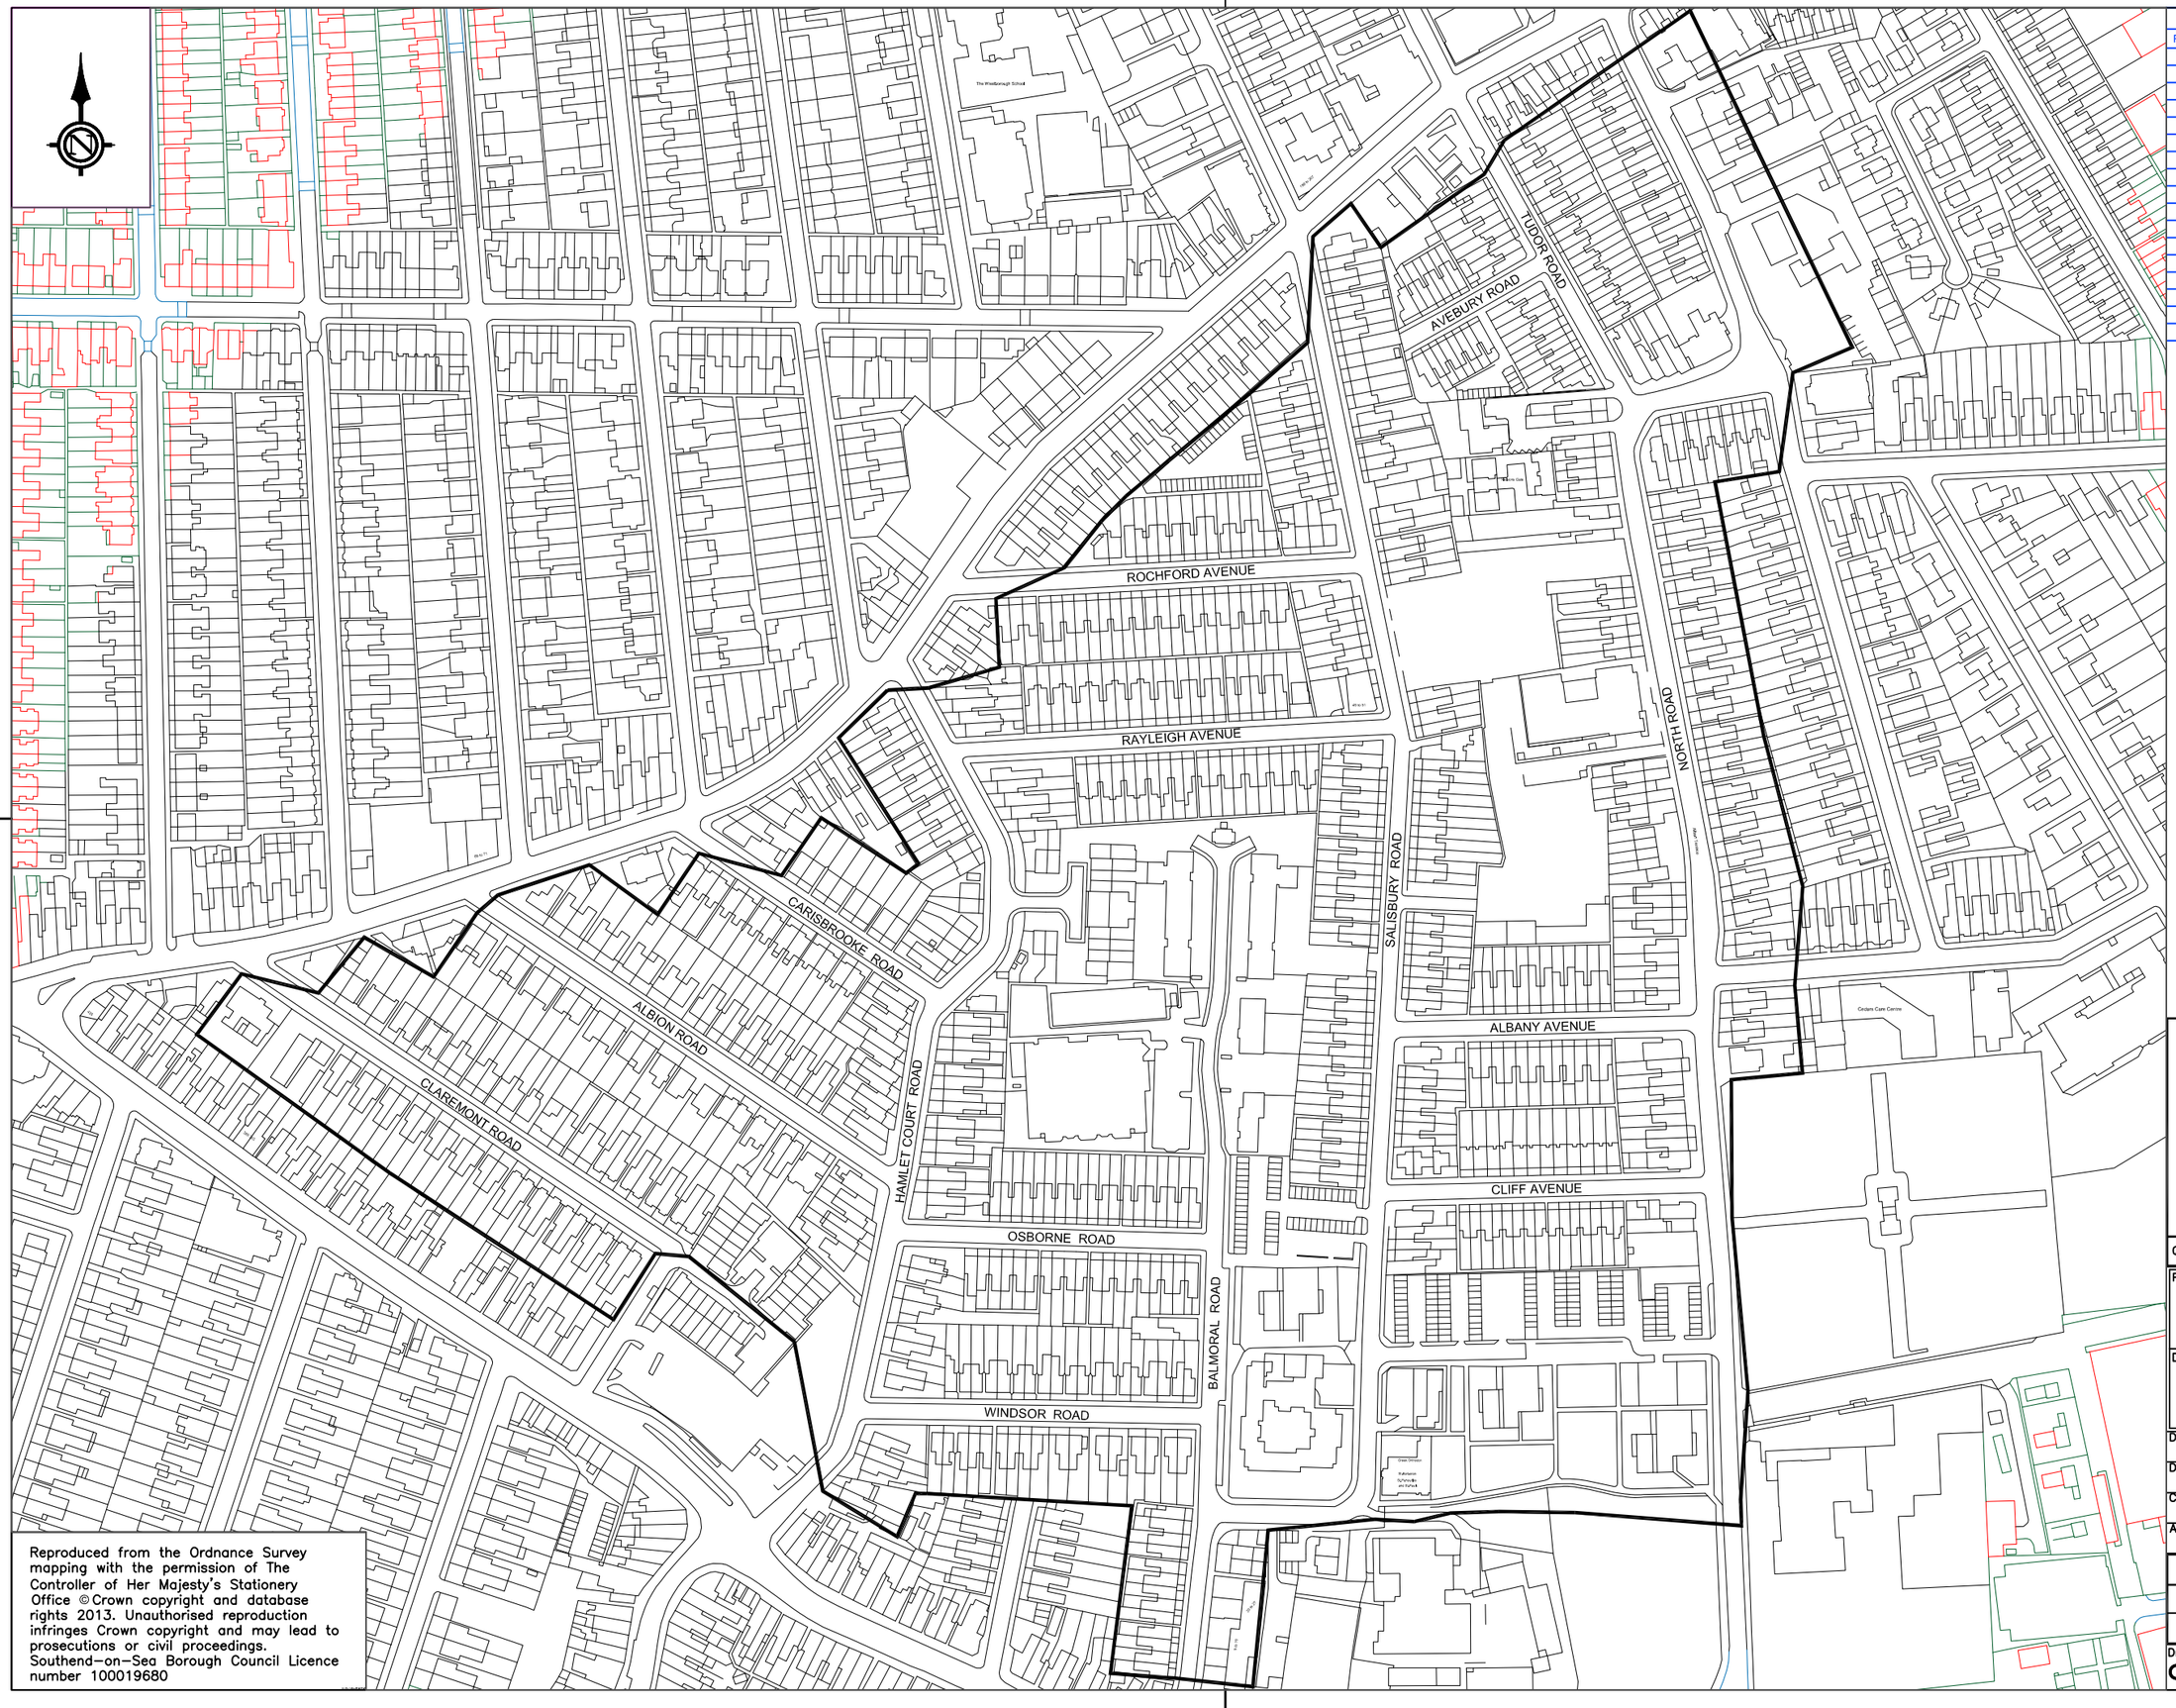

Reproduced from the Ordnance Survey mapping with the permission of The Controller of Her Majesty's Stationery Office ©Crown copyright and database rights 2013. Unauthorised reproduction infringes Crown copyright and may lead to prosecutions or civil proceedings. Southend-on-Sea Borough Council Licence number 100019680

Revisions

Rev	Details	Date

Notes:

1. Only those existing TRO's relating to this proposal are shown on this drawing. For full details refer to ParkMap system.
2. This drawing has been prepared from AutoCAD file: XXX_XXX_XXX_DDMMYY_ABC_vx
3. This drawing has been issued as PDF or Electronice file name: XXX_XXX_XXX_DDMMYY_ABC_vx

Southend-on-Sea Borough Council

Department for Place

PO Box 5560, Civic Centre
Victoria Avenue, Southend on Sea, SS2 6ZQ

Quality Project No. :	12345

Project Title

RESIDENT CONSULTATION

Drawing Title

NORTH ROAD AREA

Designed by		Scales @ A3	
Drawn	Date 01/03/18	Not To Scale	
Checked	Date / /		
Approved	Date / /	Issued	Date

Drawing Status			
Preliminary		Working	
Tender		As Constructed	

Drawing Number

CD9999