PLANNING DRAWING

© Copyright BDA - All rights reserved - BDA is a trading name of Archecast Ltd
This drawing is copyright of BDA. No unauthorised copying without prior consent of BDA.
Attention is drawn to the owner/ building to consult with neighbouring owners before any work is carried out with regard to the Party Wall Act 1996
IMPORTANT NOTE. Works to be fully compliant with the CDM 2015 Regulations.
Do not scale from this drawing - Use figured dimensions only (all eaves & dimensions to be checked on site)

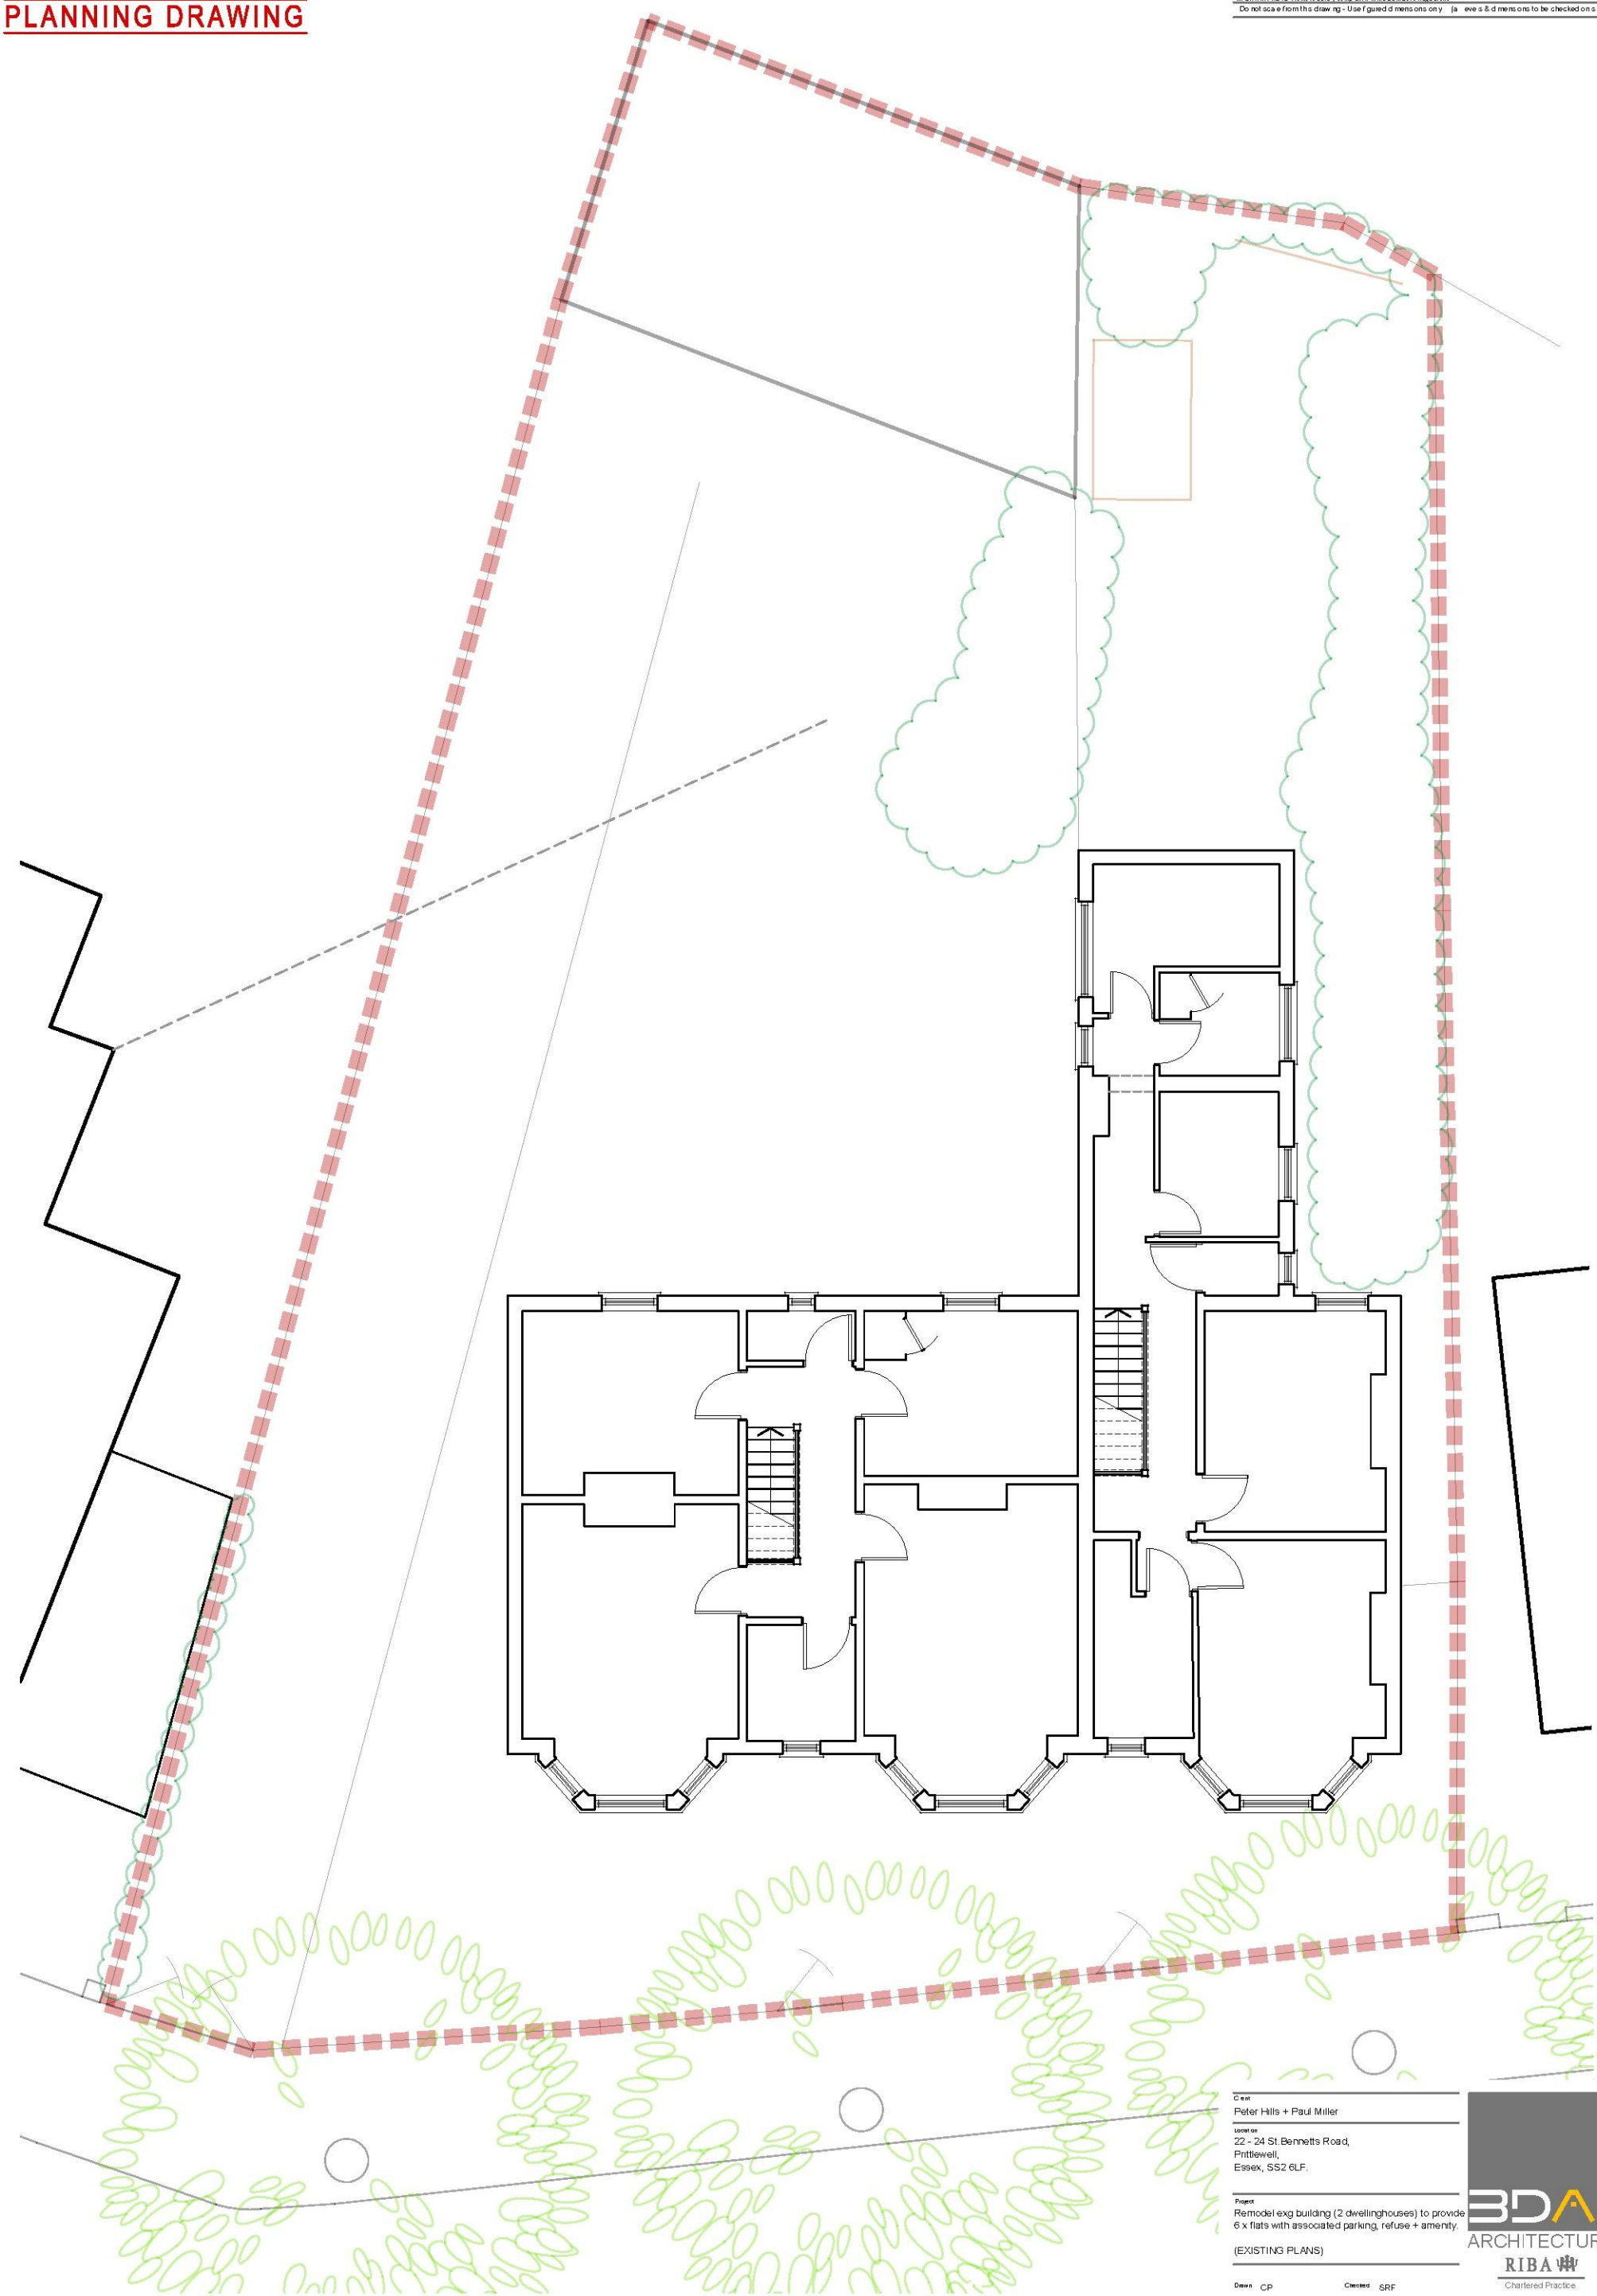

EXISTING FIRST FLOOR PLAN 1:100

Client
Peter Hills + Paul Miller

Location
22 - 24 St.Bennetts Road,
Pnttlewell,
Essex, SS2 6LF.

Project
Remodel exg building (2 dwellinghouses) to provide 6 x flats with associated parking, refuse + amenity.

(EXISTING PLANS)

Drawn	CP	Checked	SRF
Scale	1:100	Date	August 2018
Drawing No	18.150/01	Rev	

BDA ARCHITECTURE
RIBA
Chartered Practice
Studio on the Green
Bailiffs Gore Golf Club
Gore Road Canewdon Essex SS4 2DA
Telephone: (01702) 548 588
www.bdarchitecture.co.uk