25-27 ROOTS HALL AVENUE, SOUTHEND ON SEA
RESIDENTIAL DEVELOPMENT

GENERAL NOTES
1. THIS DRAWING IS THE COPYRIGHT OF RD ARCHITECTURE LTD. AND MUST NOT BE LOANED, COPIED OR MADE USE OF WITHOUT THEIR PRIOR WRITTEN CONSENT.
2. DO NOT SCALE THIS DRAWING. ALL DIMENSIONS ARE TO BE CHECKED ON SITE AND ANY DISCREPANCIES ARE TO BE MADE KNOWN TO RD ARCHITECTURE LTD. & ANY WORK COMMENCED BEFORE PLANNING, BUILDING REGULATION, PARTY WALL OR SERVICES APPROVAL IS AT THE CLIENTS AND / OR CONTRACTORS OWN RISK.
SCALE BAR 1:100
0M 1M 2M 3M 4M 5M 6M

ORIENTATION

01 PROPOSED FIRST FLOOR PLAN
Scale: 1:100

02 PROPOSED LOFT FLOOR PLAN
Scale: 1:100

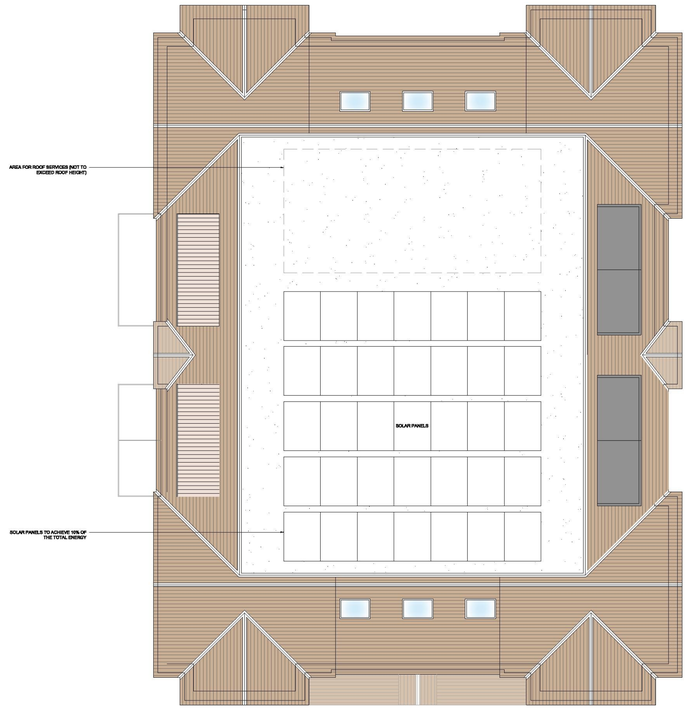

03 PROPOSED ROOF PLAN
Scale: 1:100

18.03.13	PT MINOR REVISIONS	MR /
18.03.11	PT MINOR REVISIONS	IN /
18.03.11	RE-PLOTTED	IN /
18.01.29	PT NEW DESIGN	MR /
18.07.04	PT INTERNAL APARTMENTS HATCH ADDED & LOFT PLAN ROOF HATCH ADDED, REAR BAY WINDOWS ALTERED, LOFT FLOOR LAYOUT ALTERED, VELUX ADDED	MR /
18.07.03	PT NEW DESIGN.	MR /
18.04.27	RE SOLAR PANEL REVISED	IN MR
18.04.20	PT ISSUED FOR PRE-APPLICATION	IN MR
17.12.18	PT SECTION LINES ADDED	IN MR
17.12.08	PT INTERNAL LAYOUT COMPLETED & ROOF PLAN ADDED	IN MR
17.11.30	PT ISSUED, UPDATED	IN MR
17.11.29	PT NEW DESIGN	IN MR
17.09.25	PT ISSUED	IN MR
REV.	REV. DESCRIPTION	DRAWN CHECKED ISSUED BY DATE

FOR PLANNING APPROVAL

DRAWING
RESIDENTIAL DEVELOPMENT

DRAWING
PROPOSED
FIRST FLOOR, LOFT FLOOR & ROOF PLAN

CLIENT
PRIVATE

SITE ADDRESS
25-27 ROOTS HALL AVENUE, WESTCLIFF ON SEA, ESSEX, SS0 0HN

SCALE: AS SHOWN ON A1
DRAWN: MR
CHECKED: /

PROJECT: 1594 / DRAWING: 251 / NUMBER: P11

info@rdarchitecture.com 020 3145 9300 07532 880 880
RD architecture