25-27 ROOTS HALL AVENUE, SOUTHEND ON SEA
RESIDENTIAL DEVELOPMENT

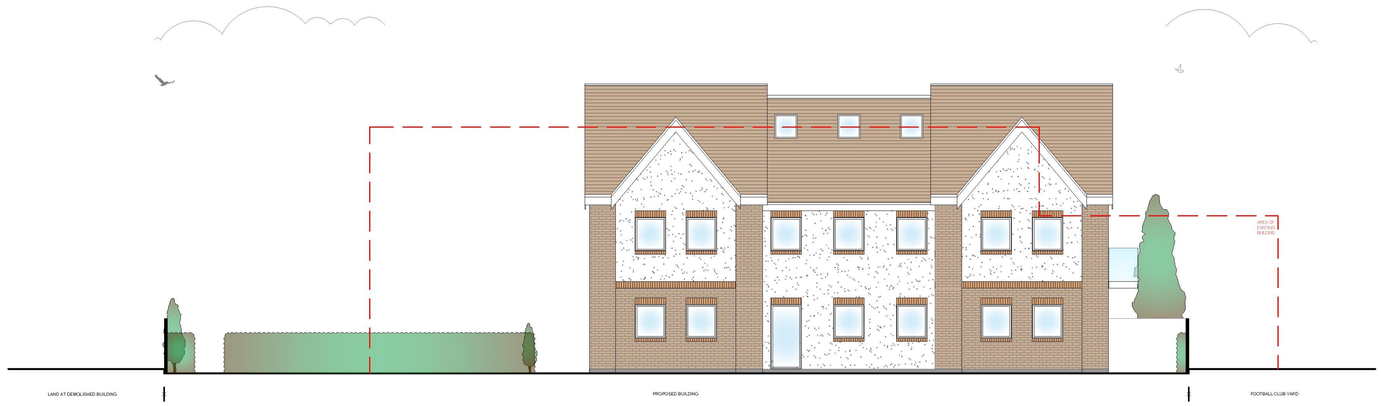

01 PROPOSED NORTH ELEVATION (REAR)
Scale 1:100

02 PROPOSED WEST ELEVATION (LEFT SIDE)
Scale 1:100

GENERAL NOTES

1. THIS DRAWING IS THE COPYRIGHT OF RD ARCHITECTURE LTD AND MUST NOT BE USED IN ANY WAY PRIOR TO WRITTEN CONSENT BY RD ARCHITECTURE LTD. 2. WORK TO ADJUST DIMENSIONS ONLY. 3. CONTRACTORS ARE TO CHECK ALL LEVELS AND DIMENSIONS AT TENDER STAGE AND BEFORE WORKS COMMENCE ON SITE. ANY DISCREPANCIES ARE TO BE MADE KNOWN TO RD ARCHITECTURE LTD. 4. ANY WORK COMMENCED BEFORE PLANNING BUILDING REGULATION PARTY WALL OR SERVICES APPROVAL IS AT THE CLIENTS AND / OR CONTRACTORS OWN RISK.

SCALE BAR 1:100

0M 1M 2M 3M 4M 5M 6M

ORIENTATION

DATE	REV.	DESCRIPTION	DRAWN	CHECKED
18.03.13	P7	MINOR REVISIONS	MR	/
18.03.11	P6	MINOR REVISIONS	IN	/
18.02.11	P5	NEW DESIGN	IN	/
18.07.04	P4	SEPT LANDSCAPING UPDATED. REAR BAY WINDOWS ALTERED. VELUX ADDED	MR	/
18.07.03	P3	NEW DESIGN	MR	/
18.04.27	P2	SKY BACKGROUND ADDED & PROPOSED WEST ELEVATION ADDED	IN	MR
18.04.20	P1	ISSUED FOR PRE-APPLICATION	IN	MR
17.12.18	P0	HATCH UPDATED	IN	MR
17.12.06	P1	ISSUED	IN	MR

FOR PLANNING APPROVAL

PROJECT
RESIDENTIAL DEVELOPMENT

DRAWING
PROPOSED
NORTH & WEST ELEVATIONS

CLIENT
PRIVATE

SITE ADDRESS
25-27 ROOTS HALL AVENUE, WESTCLIFF ON SEA, ESSEX, SS2 6HN

SCALE	DRAWN	CHECKED
AS SHOWN ON A1	MR	/

PROJECT	DWG NO.	REVISION
1594	261	P7

info@rdarchitecture.com 020 3745 5020 07032 680 180

RD architecture