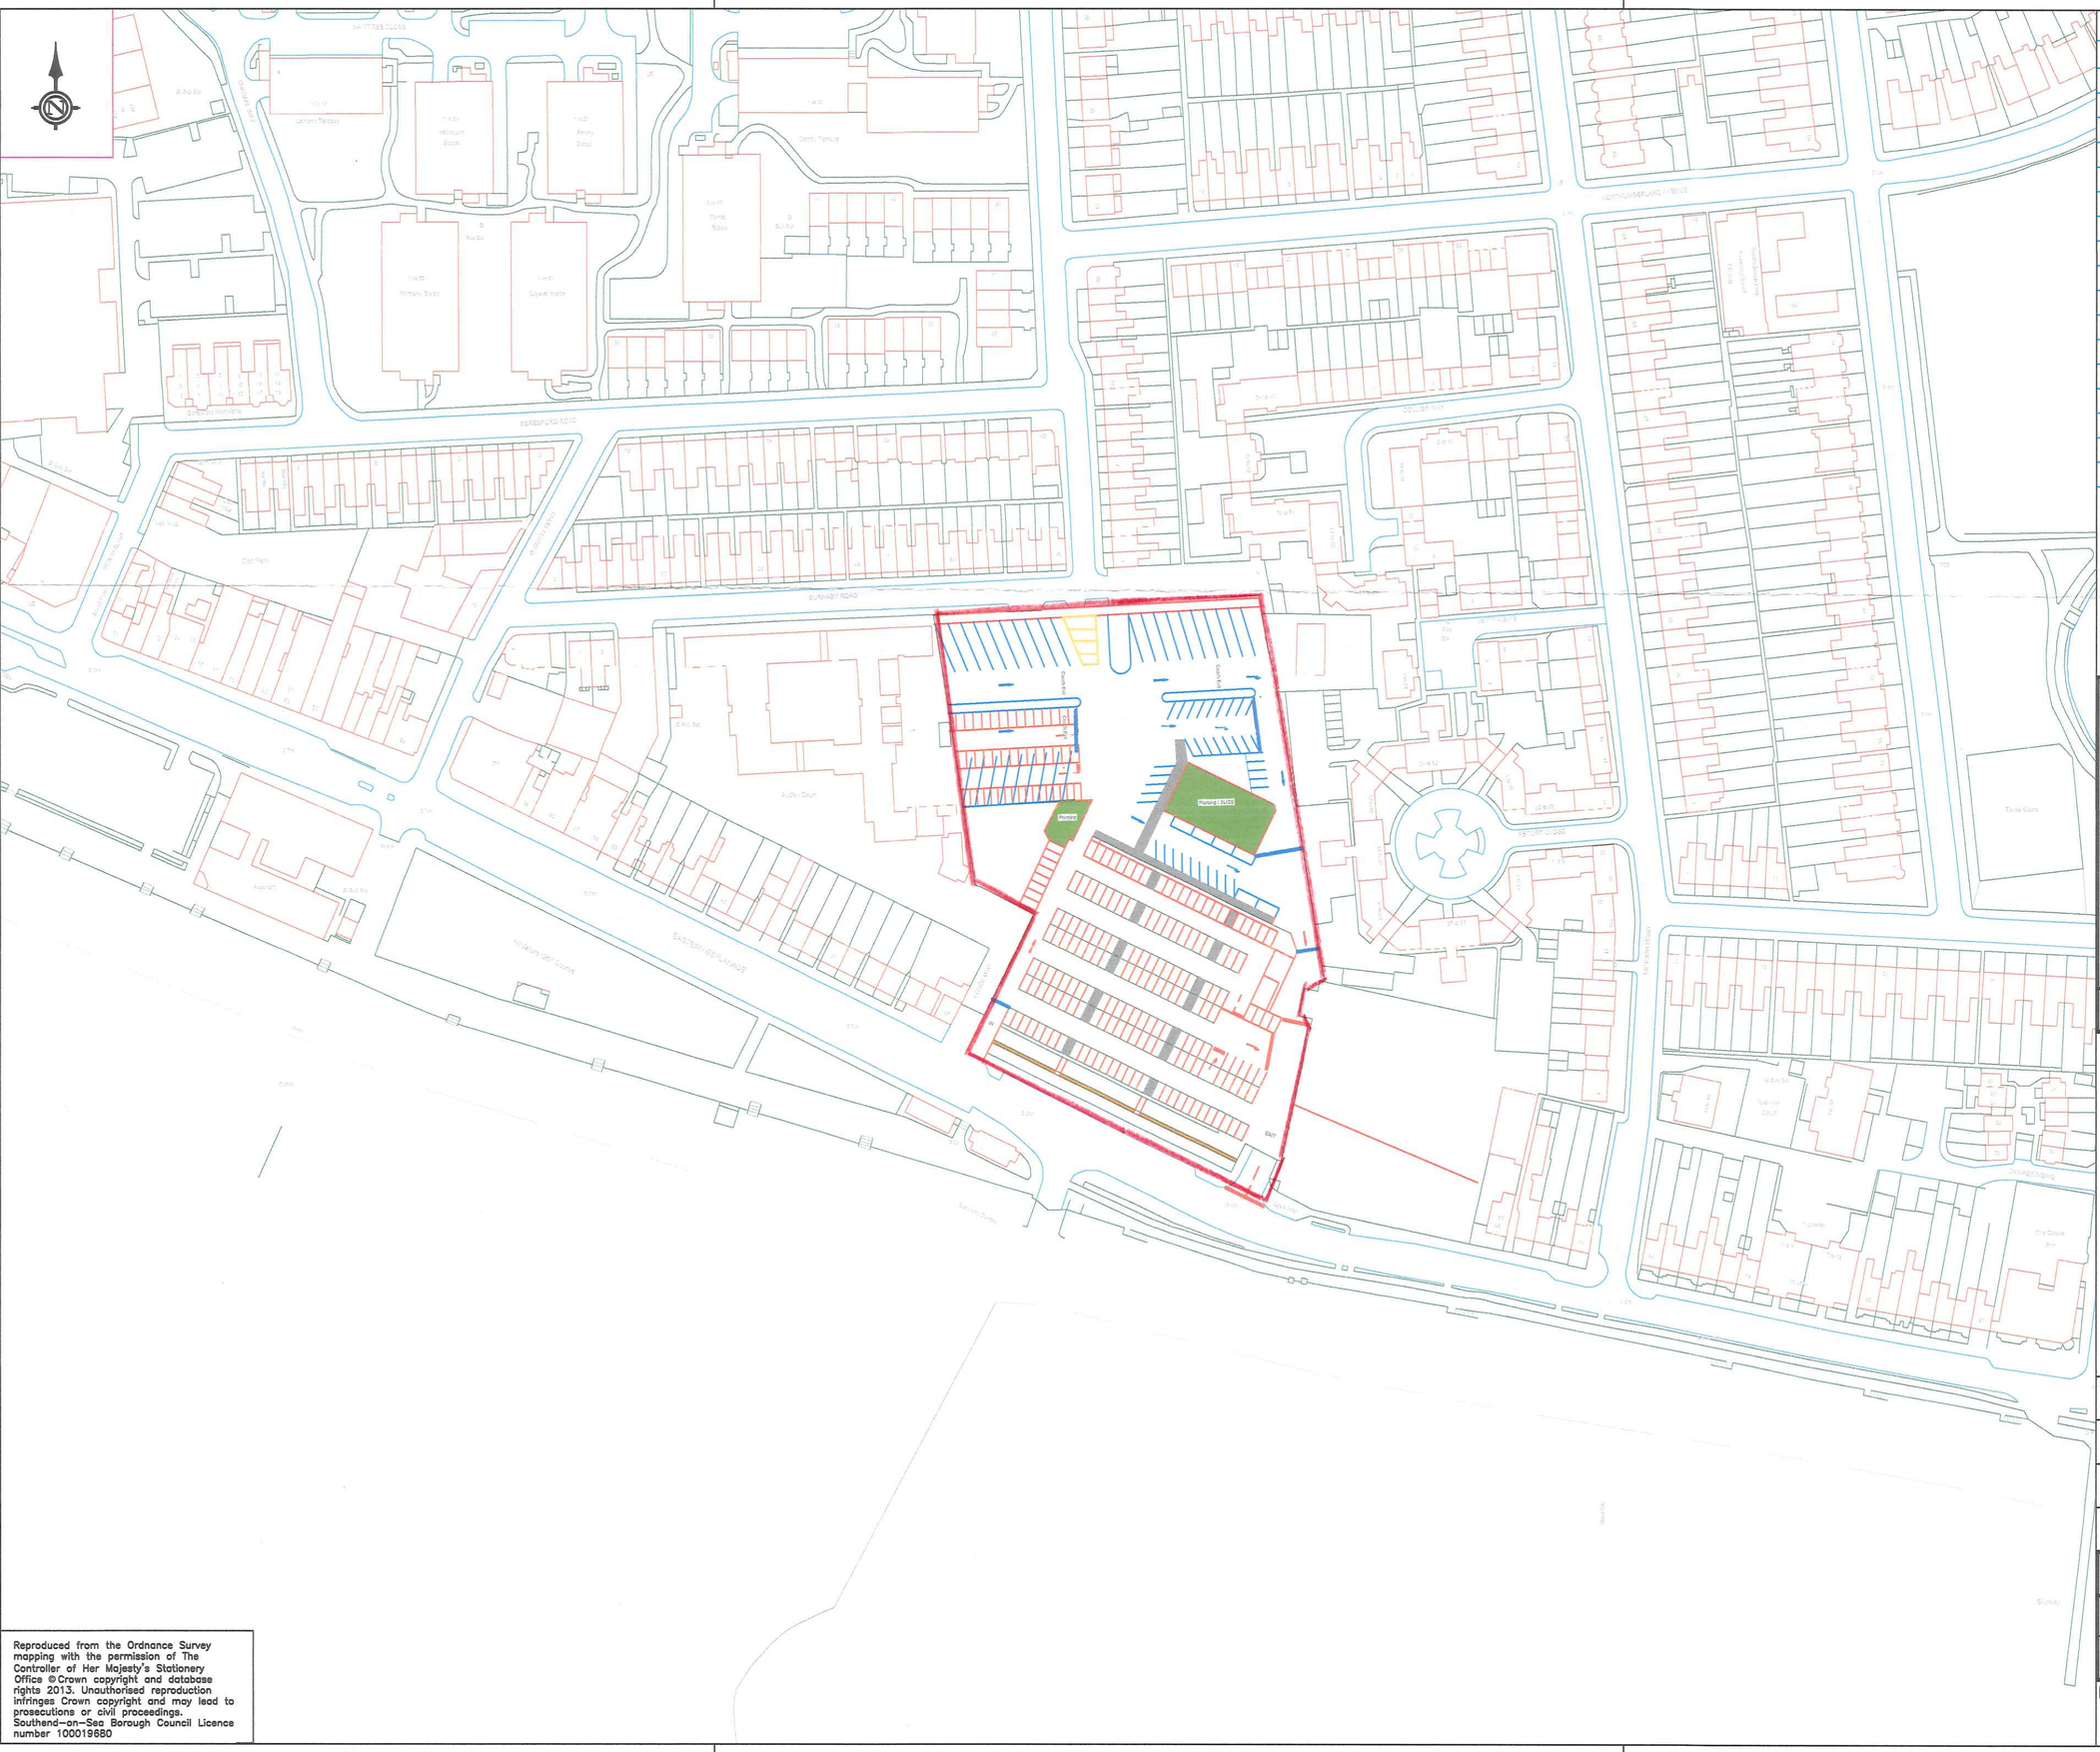

Reproduced from the Ordnance Survey mapping with the permission of The Controller of Her Majesty's Stationery Office ©Crown copyright and database rights 2013. Unauthorised reproduction infringes Crown copyright and may lead to prosecutions or civil proceedings.
Southend-on-Sea Borough Council Licence number 100019680

Revisions

Rev	Details	Date

Southend-on-Sea Borough Council

Neighbourhoods & Environments

PO Box 5560, Civic Centre
Victoria Avenue, Southend on Sea,
SS2 6ZQ

Quality Project No. :

Project Title

Car Park Improvements

Drawing Title

Gasworks

Designed by		Scales @ A2	
Drawn	Date 19/02/2020	1:1250	
Checked	Date / /		
Approved	Date / /	Issued	Date

Drawing Status

Preliminary	X	Working	
Tender		As Constructed	

Drawing Number

MW192020

SBC A2 Titlebox edited by PWM Rev: A2-112013