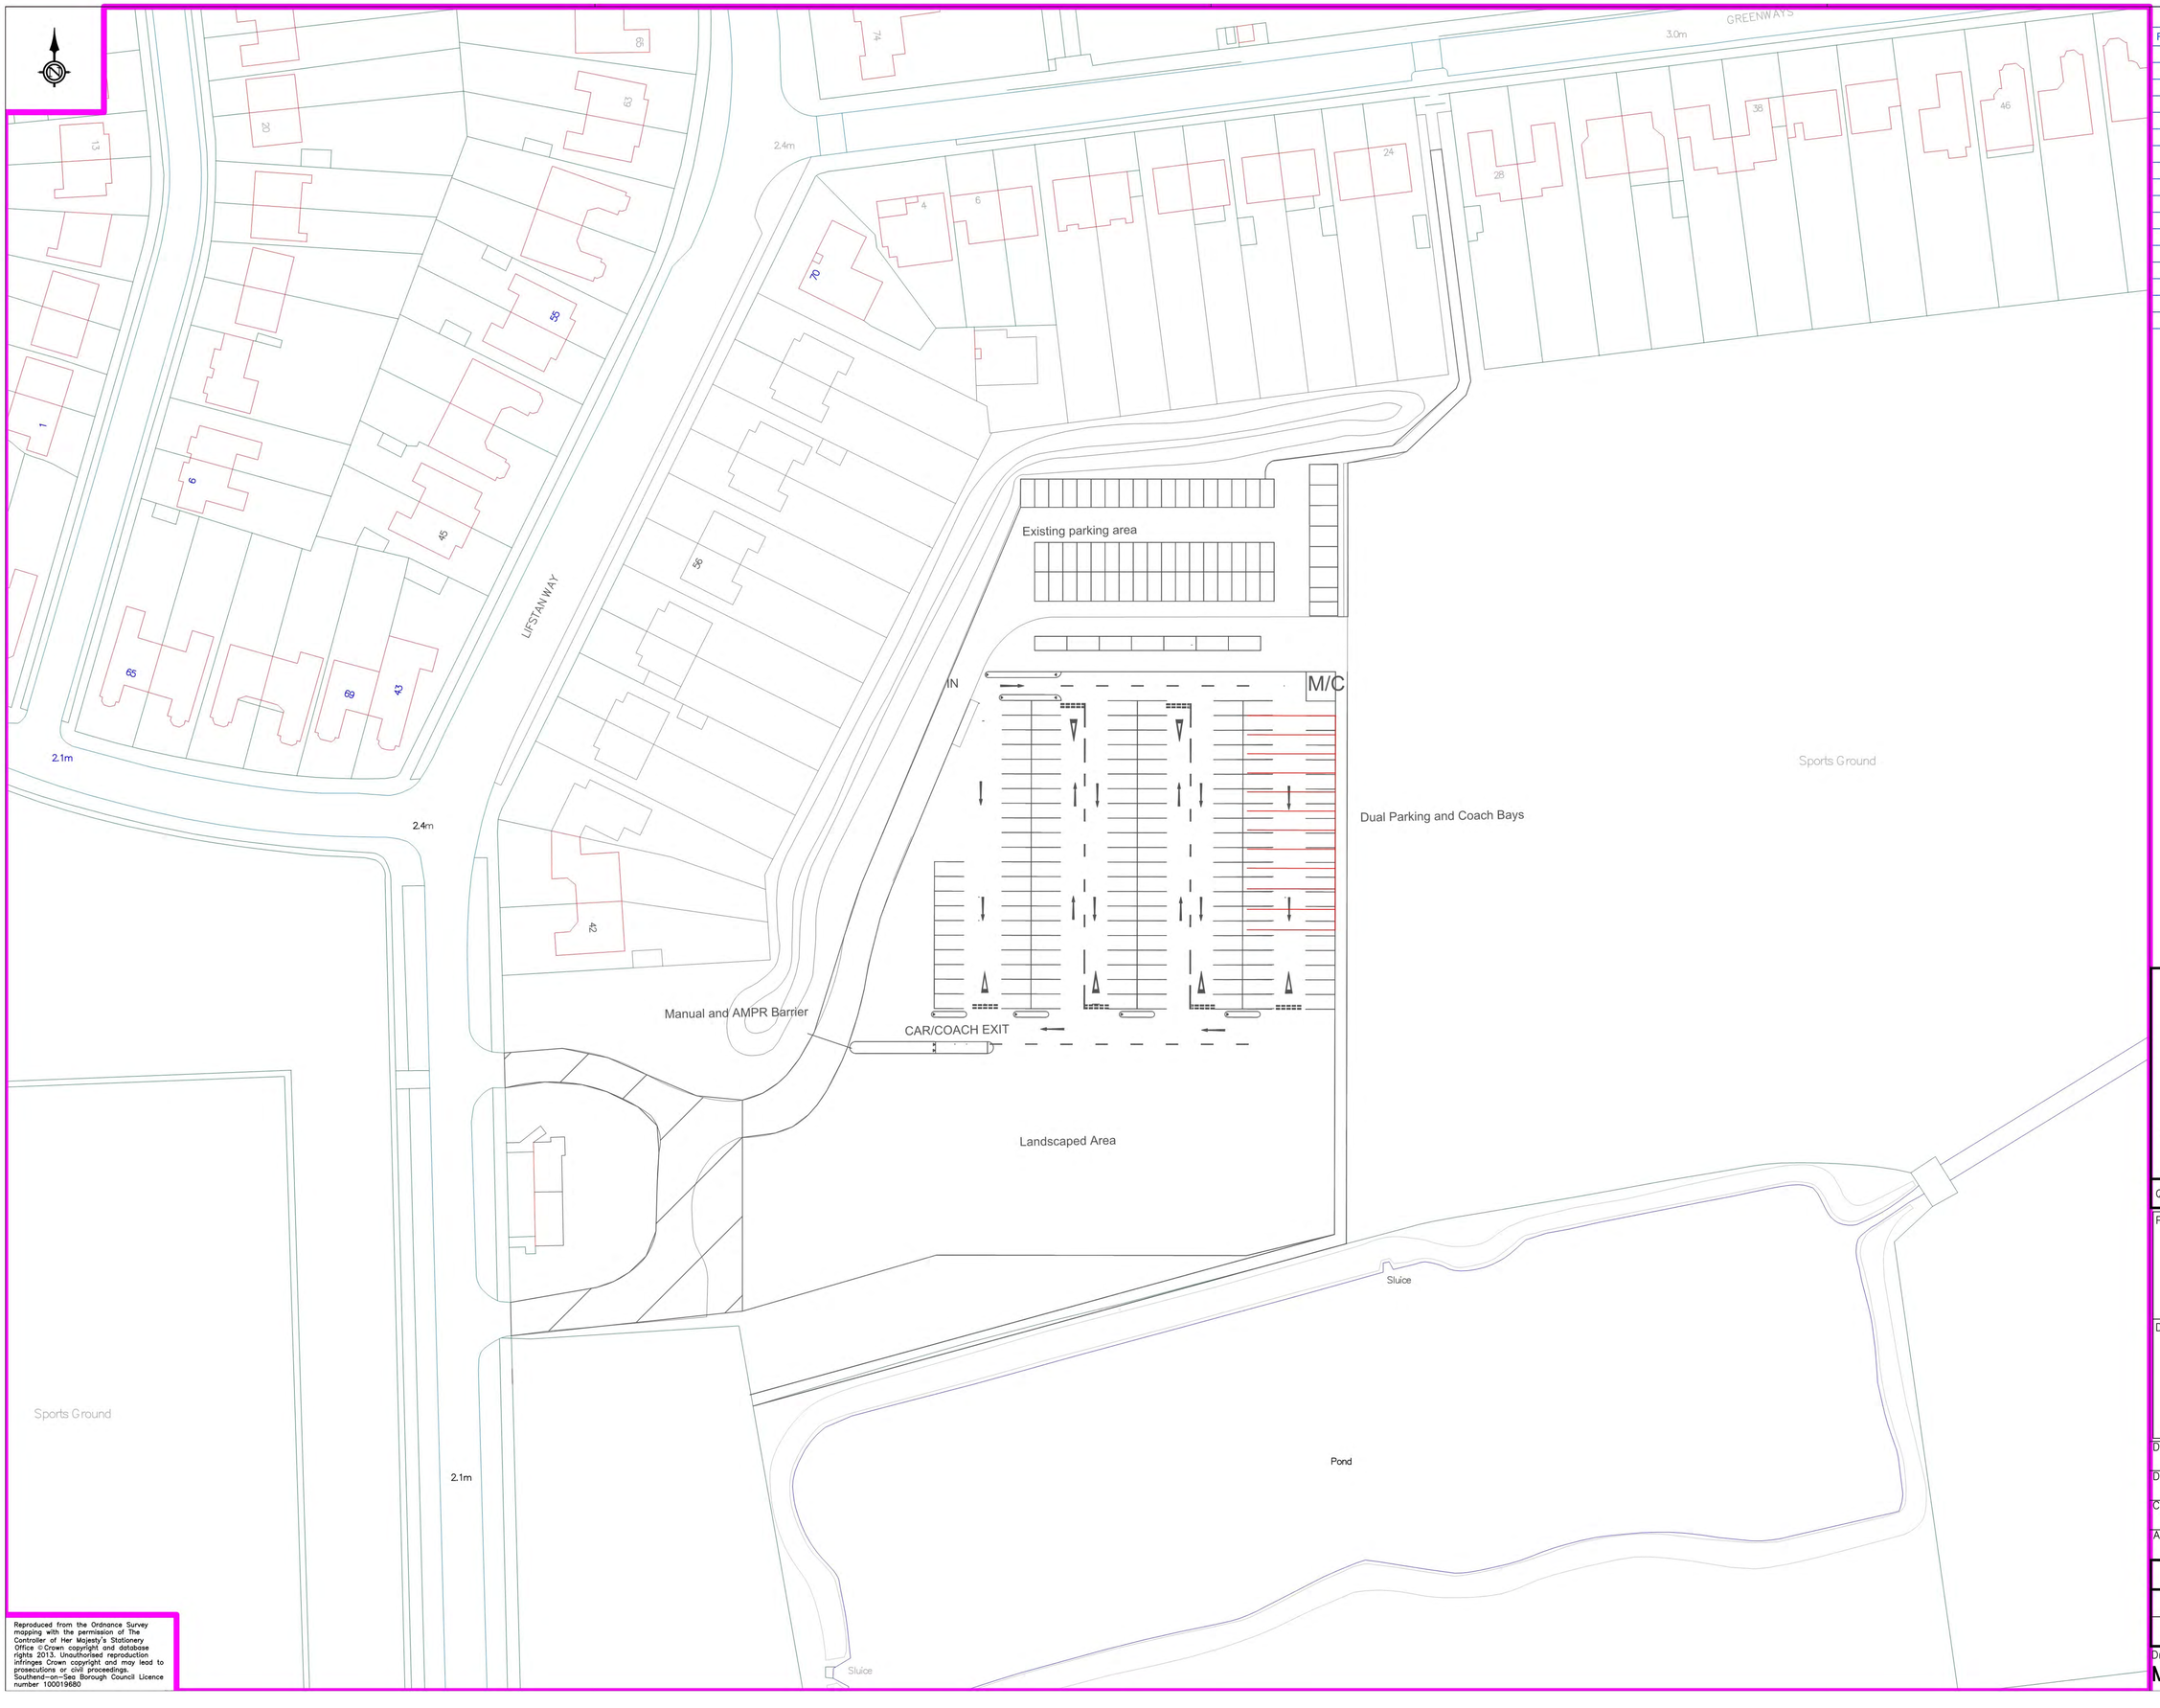

Reproduced from the Ordnance Survey mapping with the permission of The Controller of Her Majesty's Stationery Office © Crown copyright and database rights 2013. Unauthorised reproduction infringes Crown copyright and may lead to prosecutions or civil proceedings. Southend-on-Sea Borough Council Licence number 100019680

Revisions

Rev	Details	Date

Southend-on-Sea Borough Council

Neighbourhoods & Environments

PO Box 5560, Civic Centre
Victoria Avenue, Southend on Sea, SS2 6ZQ

Quality Project No. :	

Project Title: Car Park Improvements

Drawing Title: Lifstan Way Car Park

Designed by		Scales @ A1	
Drawn	Date 24/02/2020	1:500	
Checked	Date / /		
Approved	Date / /	Issued	Date

Drawing Status

Preliminary	X	Working	
Tender		As Constructed	

Drawing Number
MW4328