PROPOSED EXTENSION TO GROUND FLOOR FLAT AT 1 LEIGH PARK ROAD, LEIGH-ON-SEA

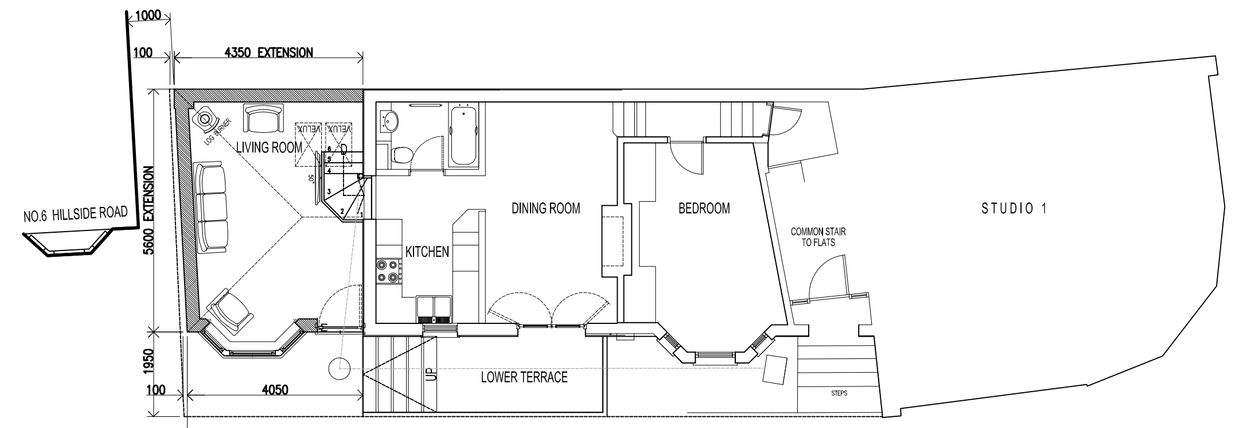

PROPOSED GROUND FLOOR PLAN

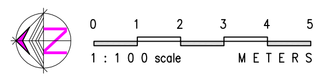

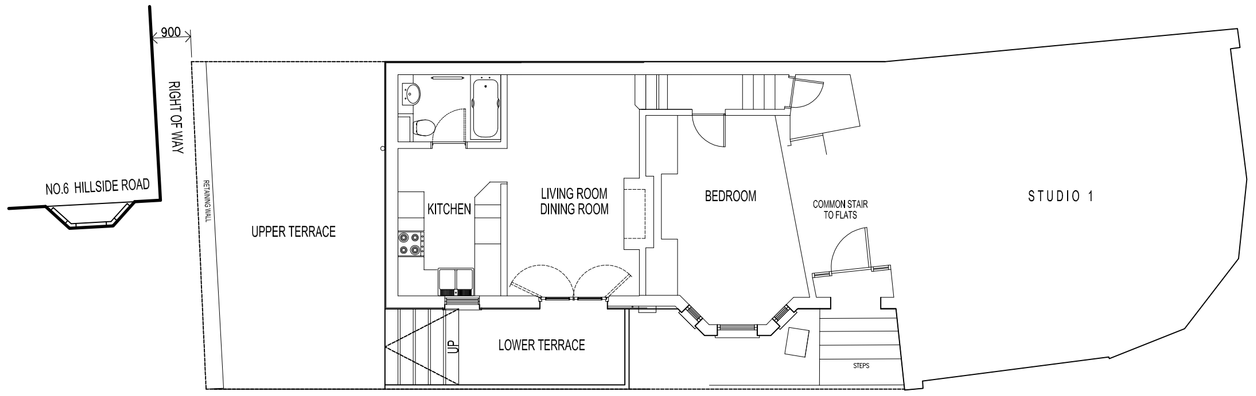

EXISTING GROUND FLOOR PLAN

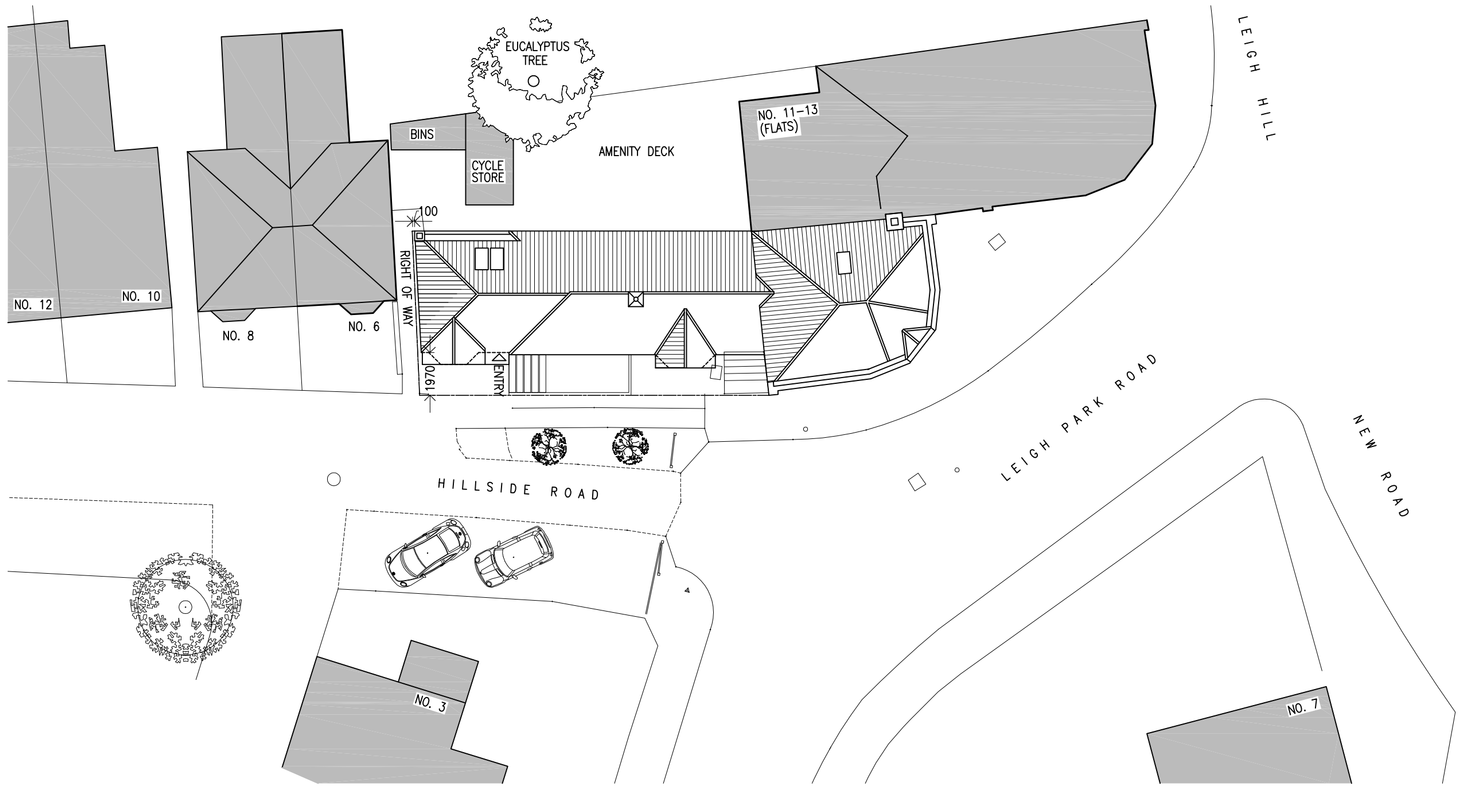

SITE PLAN / ROOF PLAN

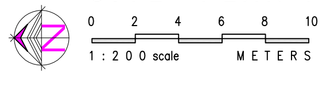

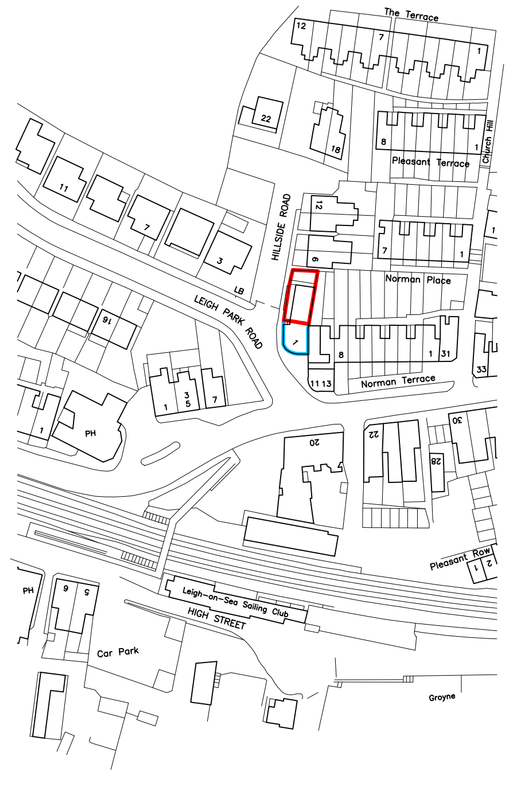

LOCATION PLAN

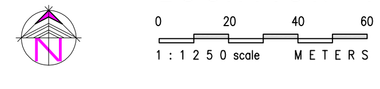

DO NOT SCALE DRAWINGS. THIS DRAWING IS NOT INTENDED FOR DIGITAL INTERROGATION. ONLY WORK TO FIGURED DIMENSIONS. ALL DIMENSIONS TO BE CHECKED PRIOR TO ANY FABRICATION AND/OR CONSTRUCTION WORK. NOTIFY THE ARCHITECT IMMEDIATELY OF ANY DISCREPANCIES.

REV.

TOWN PLANNING

metson ARCHITECTS
© COPYRIGHT PROTECTED

STUDIO 1 www.metsonarchitects.co.uk
LEIGH PARK ROAD LEIGH ON SEA ESSEX SS9 2DU
01702 472714 admin@metsonarchitects.co.uk

0 1 2 3 4 5
1 : 1 0 0 scale METRES

SCALE. @A1
DATE. AUGUST 2020
CLIENT. SELF
JOB. FLAT 1, 1 LEIGH PARK ROAD SS9 2DU

DWG NO. 101/RENEW-2020