PROPOSED ELEVATIONS 1:50

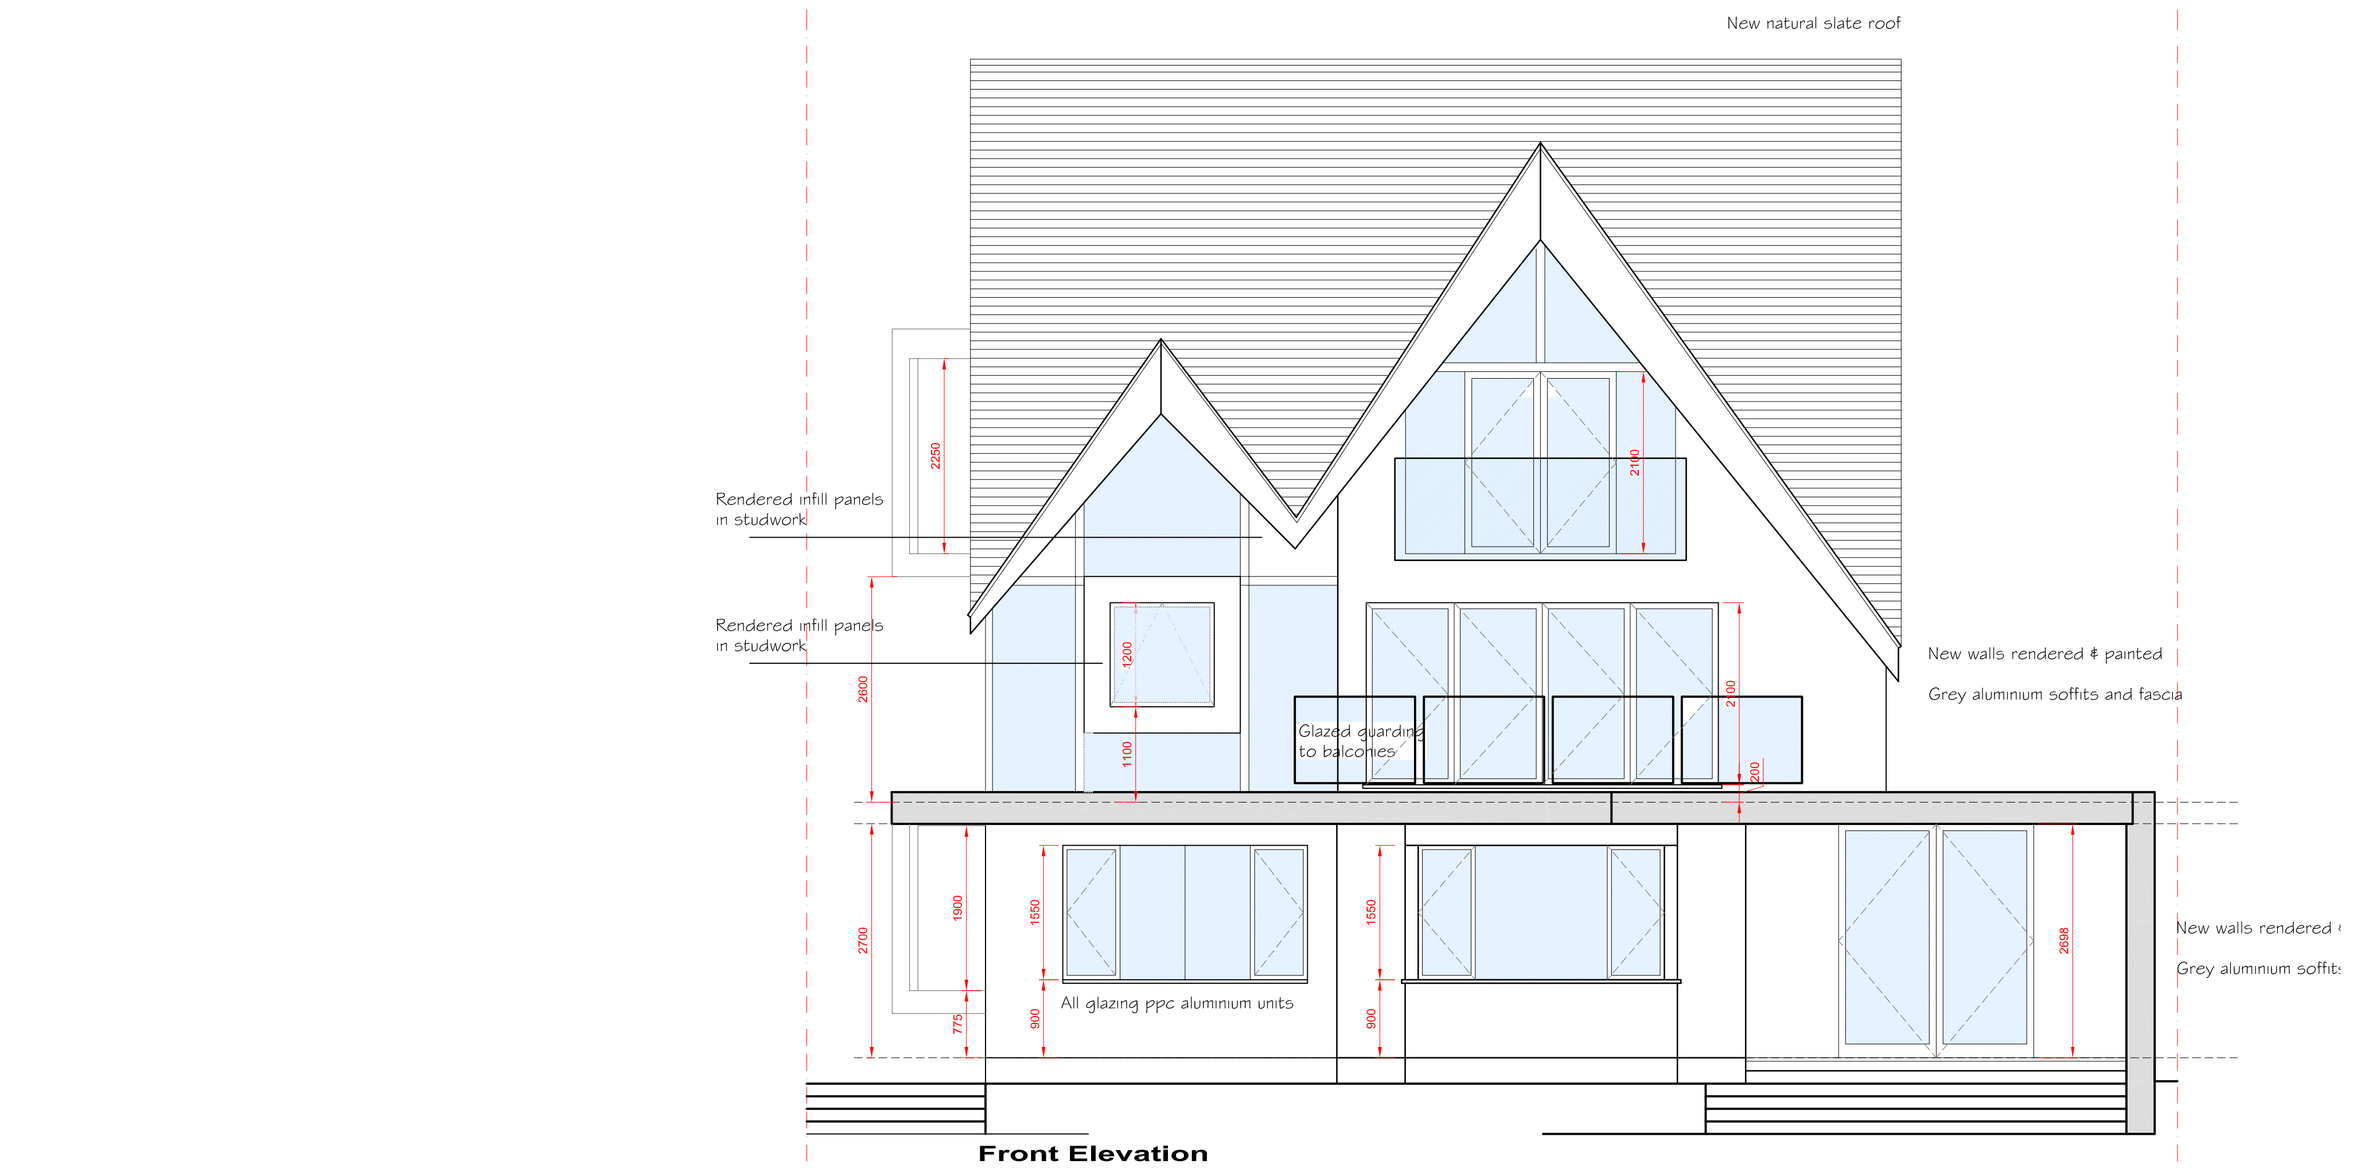

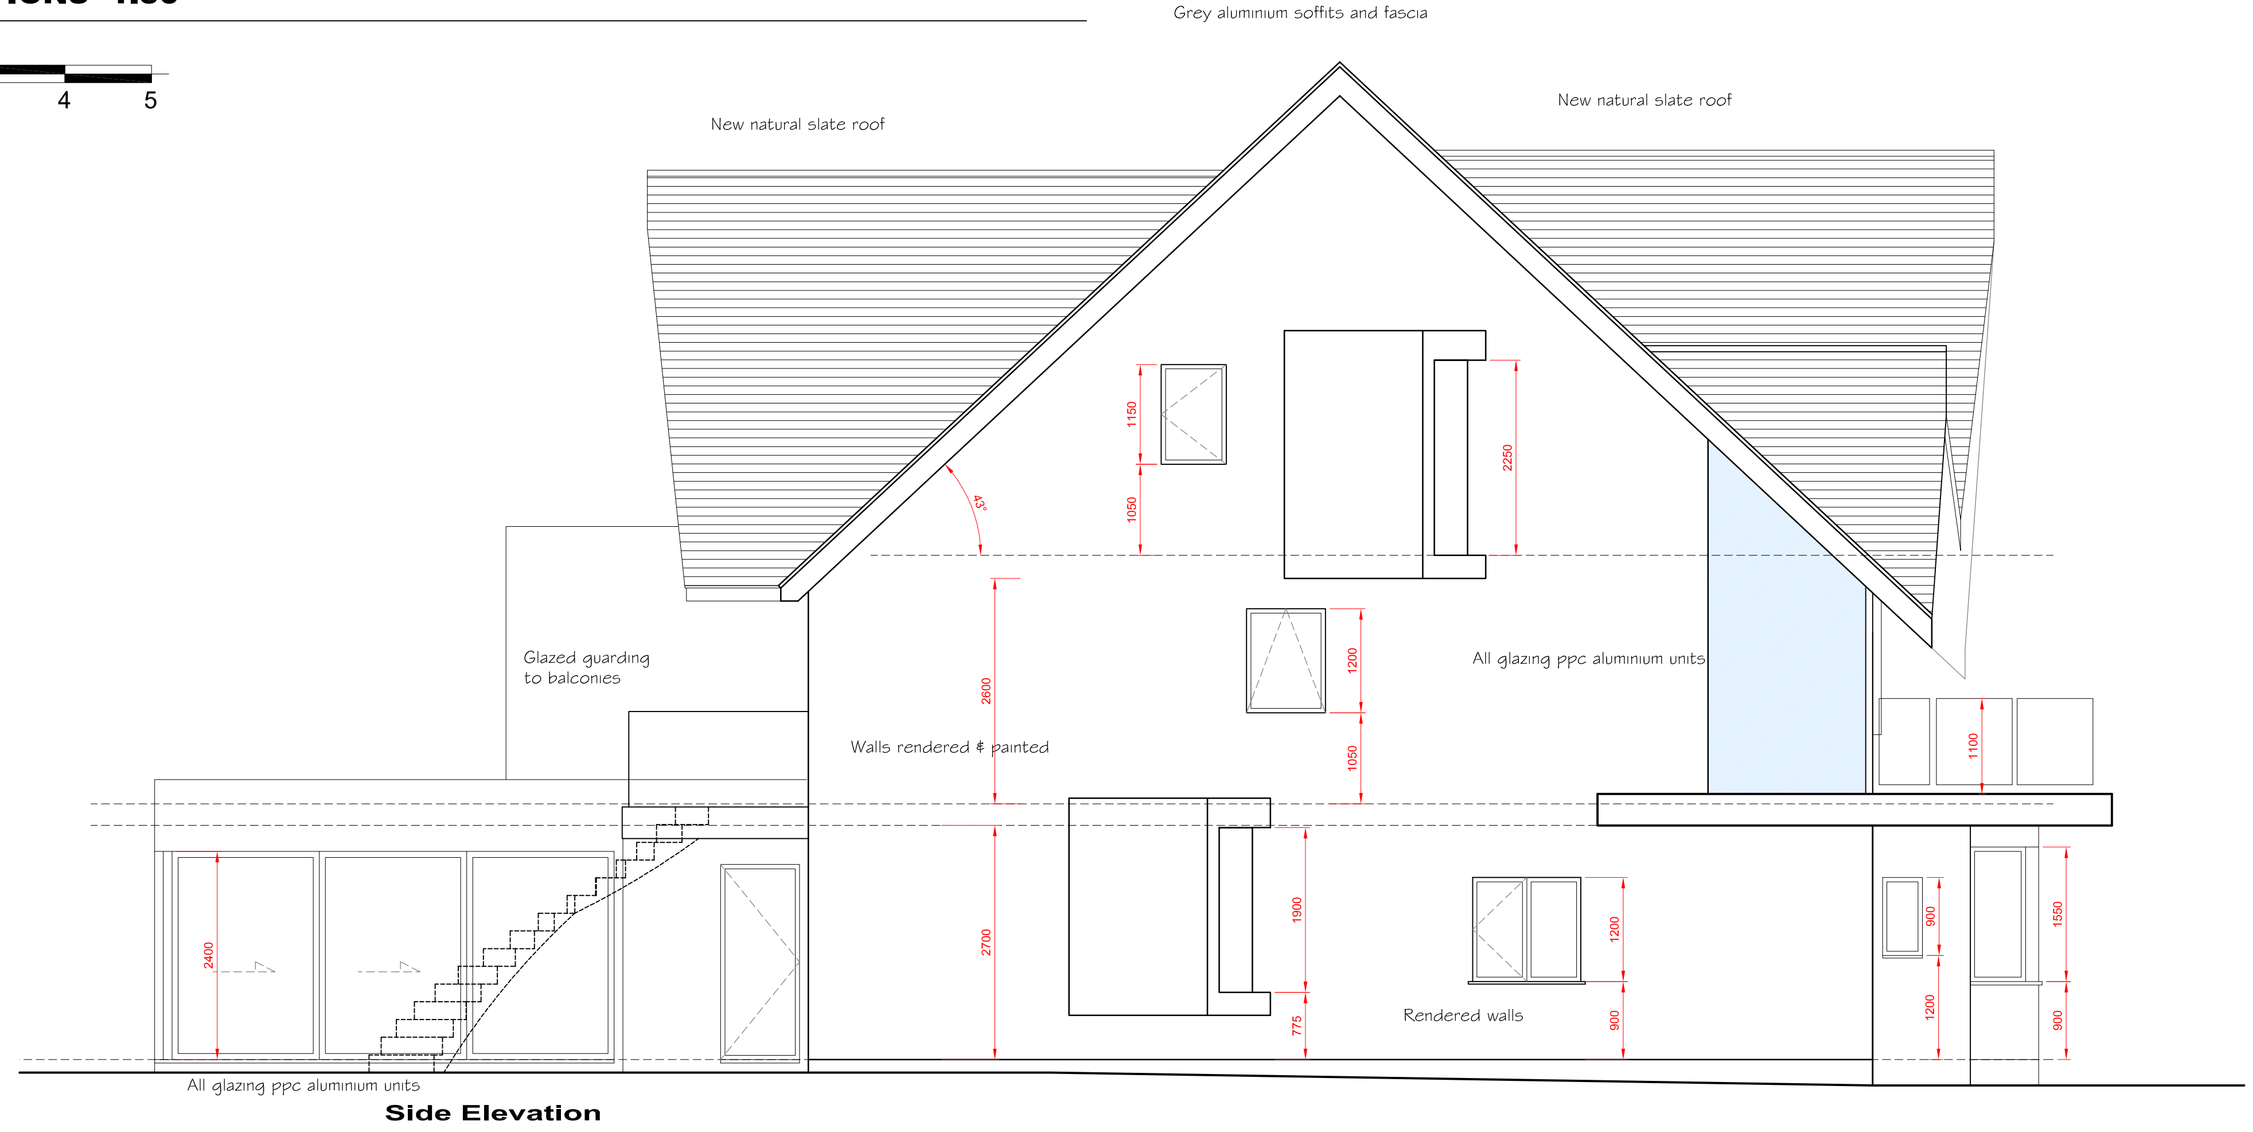

This drawing is copyright and shall not be reproduced nor used for any other purpose without written permission of the author.

Do not scale from this drawing, use figured dimensions only.

The drawing must be read in conjunction with all other project related drawings and documentation issued by the Architect and Appointed Consultants.

It is the contractor's responsibility to ensure compliance with the Building Regulations.

It is the contractor's responsibility to check all dimensions on site, any discrepancy to be reported immediately.

Details and sizes shown are indicative only and are subject to confirmation by the relevant Specialist contractor & sub-contractors.

This drawing is not to be used for Land Registry or sales purposes.

The Author is not responsible for any changes to the drawings as implimented on site without prior approval in writing.

Revision		Date
A	Heights added	01.04.19

Architects

knight gratrix architects

suite 1
royce house
630-634 london road
westcliff on sea
essex
ss0 9hw

t 01702 715517

e mail@knightgratrix.com
w www.knightgratrix.com

Client
Mr and Mrs Allison

Project
71 Chalkwell Esplanade

Description
Proposed New Build
Proposed Elevations

Status		
Tender		
Scale	Drawn	Date
1:50	nr	Mar 19
Job number	Drawing no.	Revision
1282	104	A