REVISIONS		
REV	DATE	DESCRIPTION

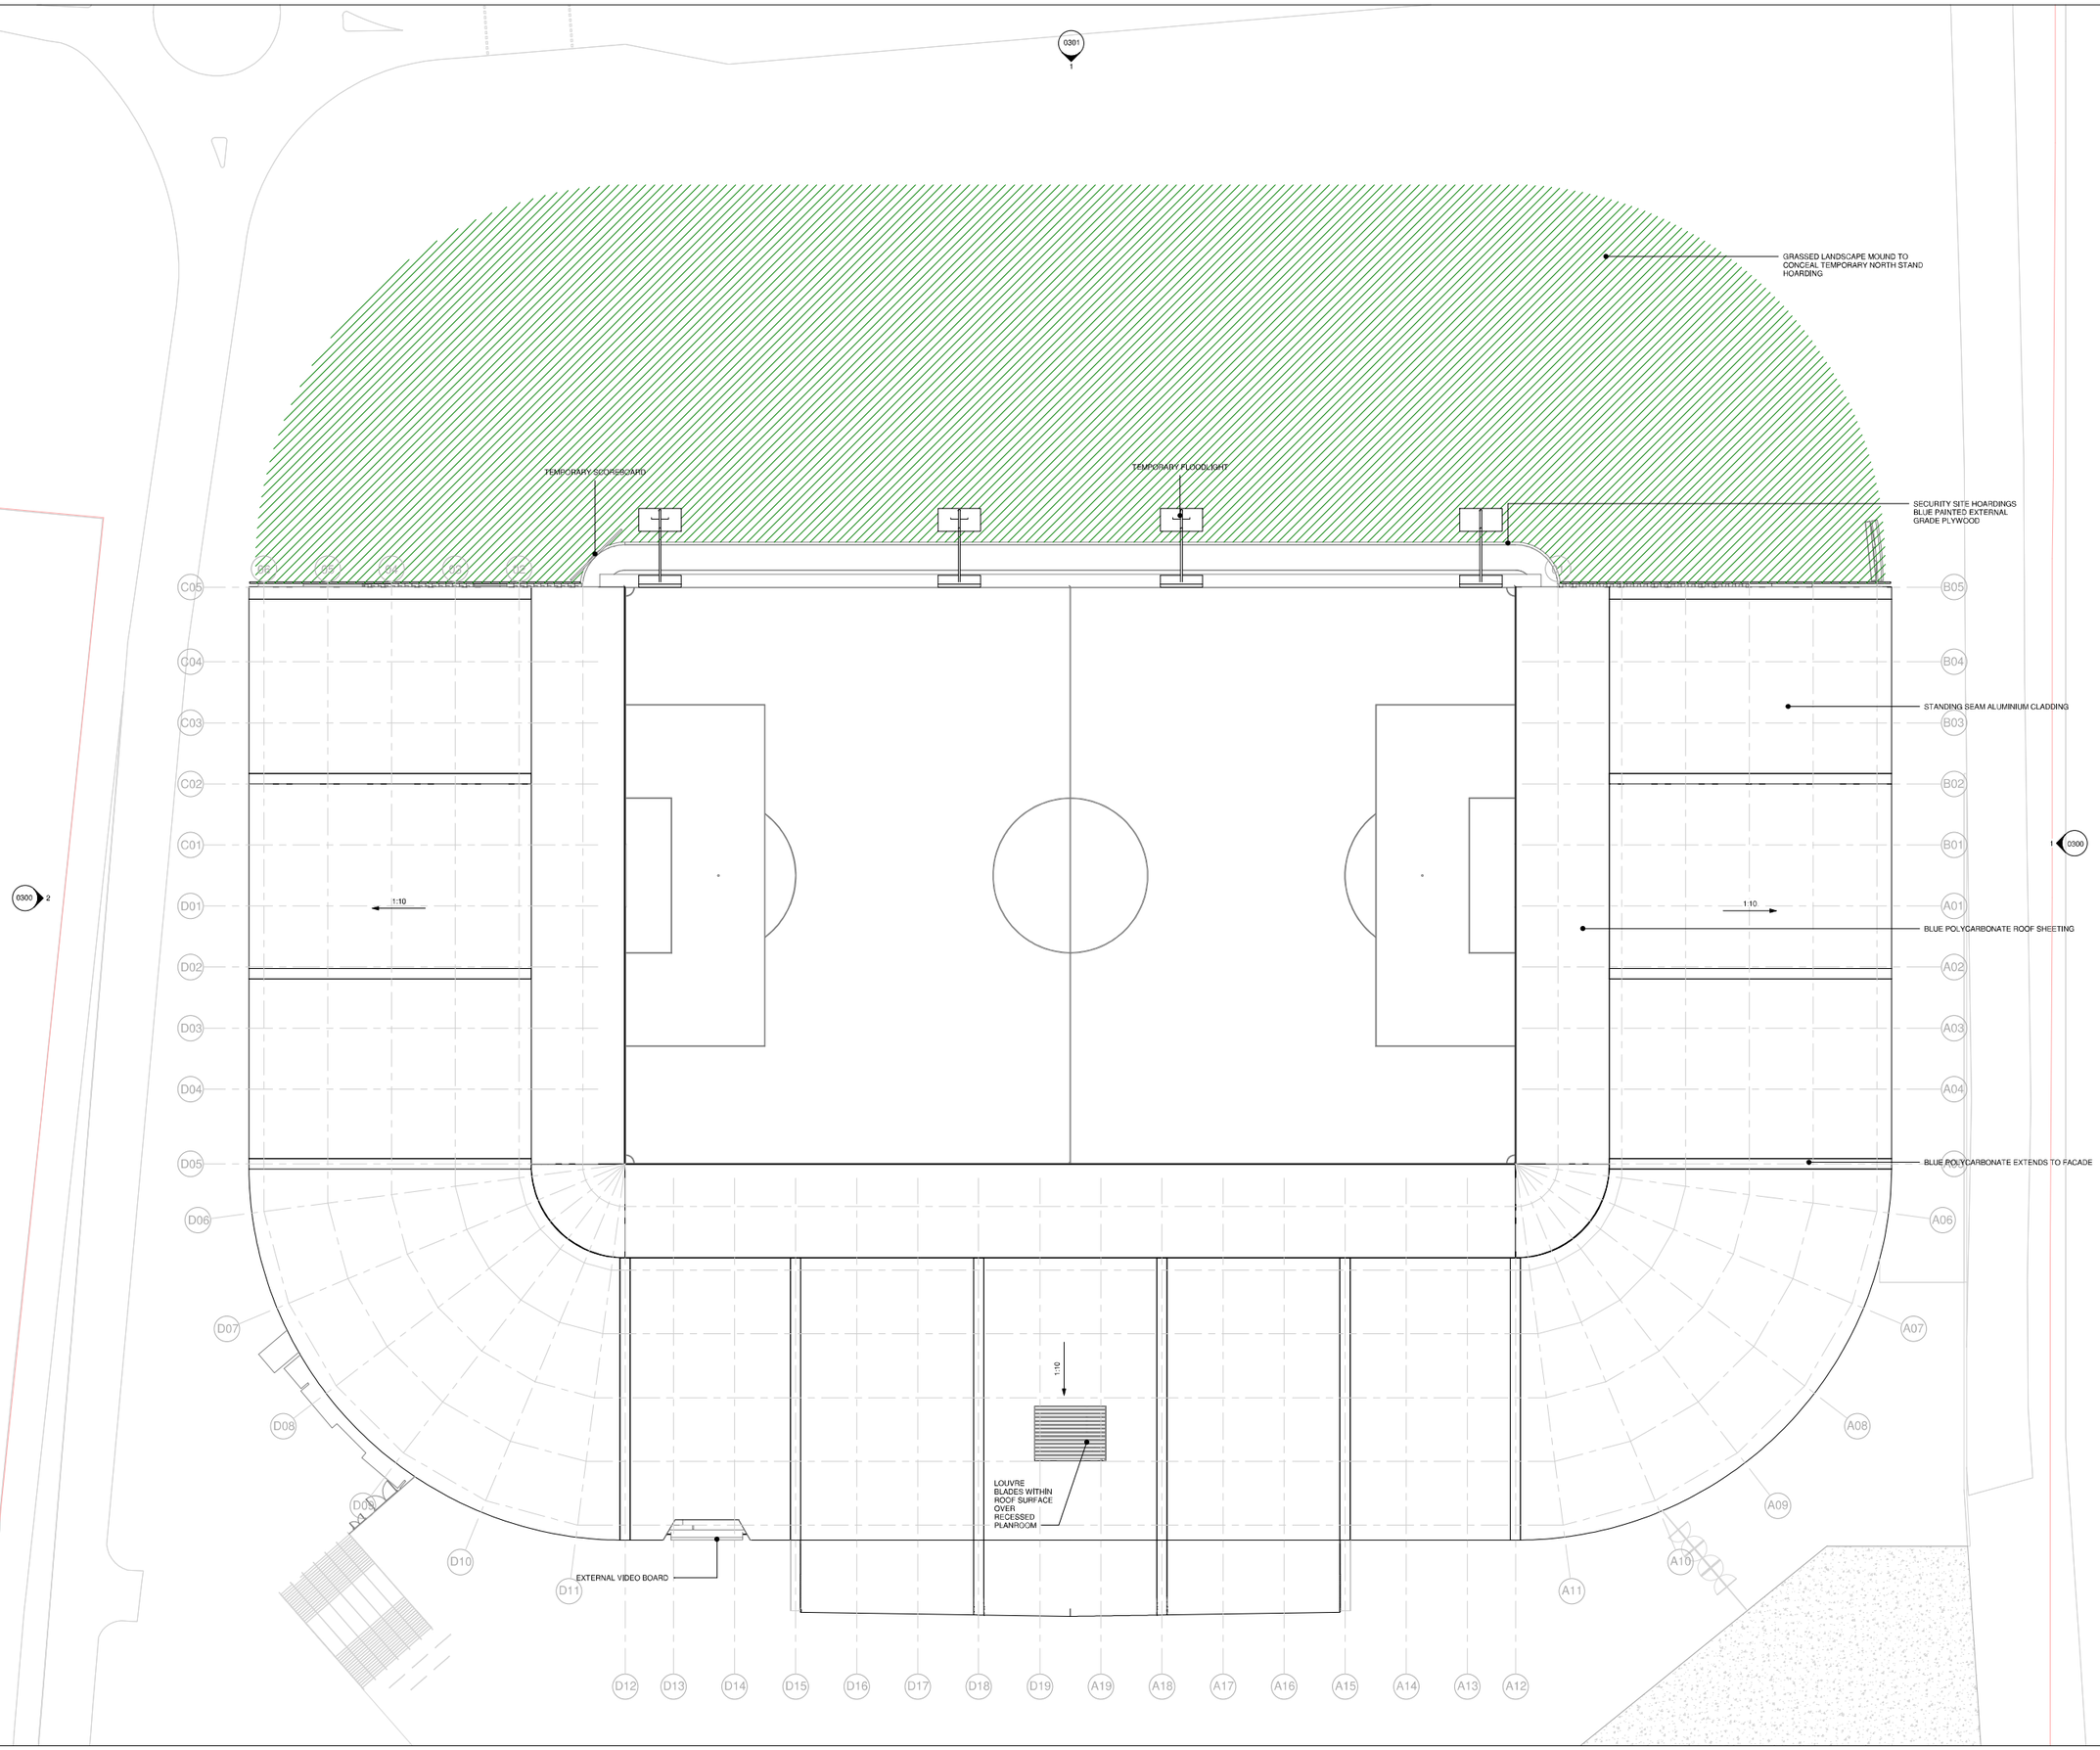

CLIENT

SOUTHEND UNITED

© COPYRIGHT ALL RIGHTS RESERVED
THIS WORK IS COPYRIGHT AND CANNOT BE REPRODUCED OR COPIED IN ANY FORM OR BY ANY MEANS WHETHER GRAPHIC, ELECTRONIC OR MECHANICAL, INCLUDING PHOTOCOPYING, RECORDING, TAPING OR INFORMATION STORAGE AND RETRIEVAL SYSTEMS, WITHOUT THE WRITTEN PERMISSION OF POPULOUS. THIS DOCUMENT IS NOT TO BE LOANED OR ASSIGNED TO ANY THIRD PARTY AND IS TO BE USED ONLY FOR THE PURPOSE FOR WHICH IT HAS BEEN SUPPLIED. ITS CONTENTS ARE NOT TO BE DISCLOSED TO ANY PERSON OTHER THAN THE EMPLOYEES OF THE ADDRESSEE BY WHOM THEY NEED TO BE KNOWN FOR THE PURPOSE OF THE ADDRESSEE'S USE OF THE DOCUMENT FOR ANY PURPOSE WHATSOEVER RESTRICTED TO THE TERMS OF THE AGREEMENT OR IMPLIED AGREEMENT BETWEEN POPULOUS AND THE INSTRUCTING PARTY.
USE FIGURED DIMENSIONS IN PREFERENCE TO SCALED. CHECK ALL DIMENSIONS ON SITE BEFORE FABRICATION OR SETTING OUT

ARCHITECT

POPULOUS®

14 BLADES COURT | DEODAR ROAD | LONDON | SW15 2NU | UNITED KINGDOM
TELEPHONE +44 (0)20 8874 7666 FACSIMILE +44 (0)20 8874 7470
ALL PRODUCTION & INTELLECTUAL PROPERTY RIGHTS RESERVED © POPULOUS 2009

PROJECT NAME

SOUTHEND UNITED FC

DRAWING TITLE

ROOF LEVEL

PHASE 01

GA PLAN

STATUS			PROJECT NO.
FOR PLANNING			3093
DATE		SCALE	SIZE
24.03.2017		1 : 250	A0
DRAWN	CHECKED	APPROVED	
JB	CC	MT	

PROJECT	ORIGIN	ZONE	LEVEL	TYPE	ROLE	DRAWING	REV
SUS-	POP-	00-	RF-	GA-	A-	0106	00