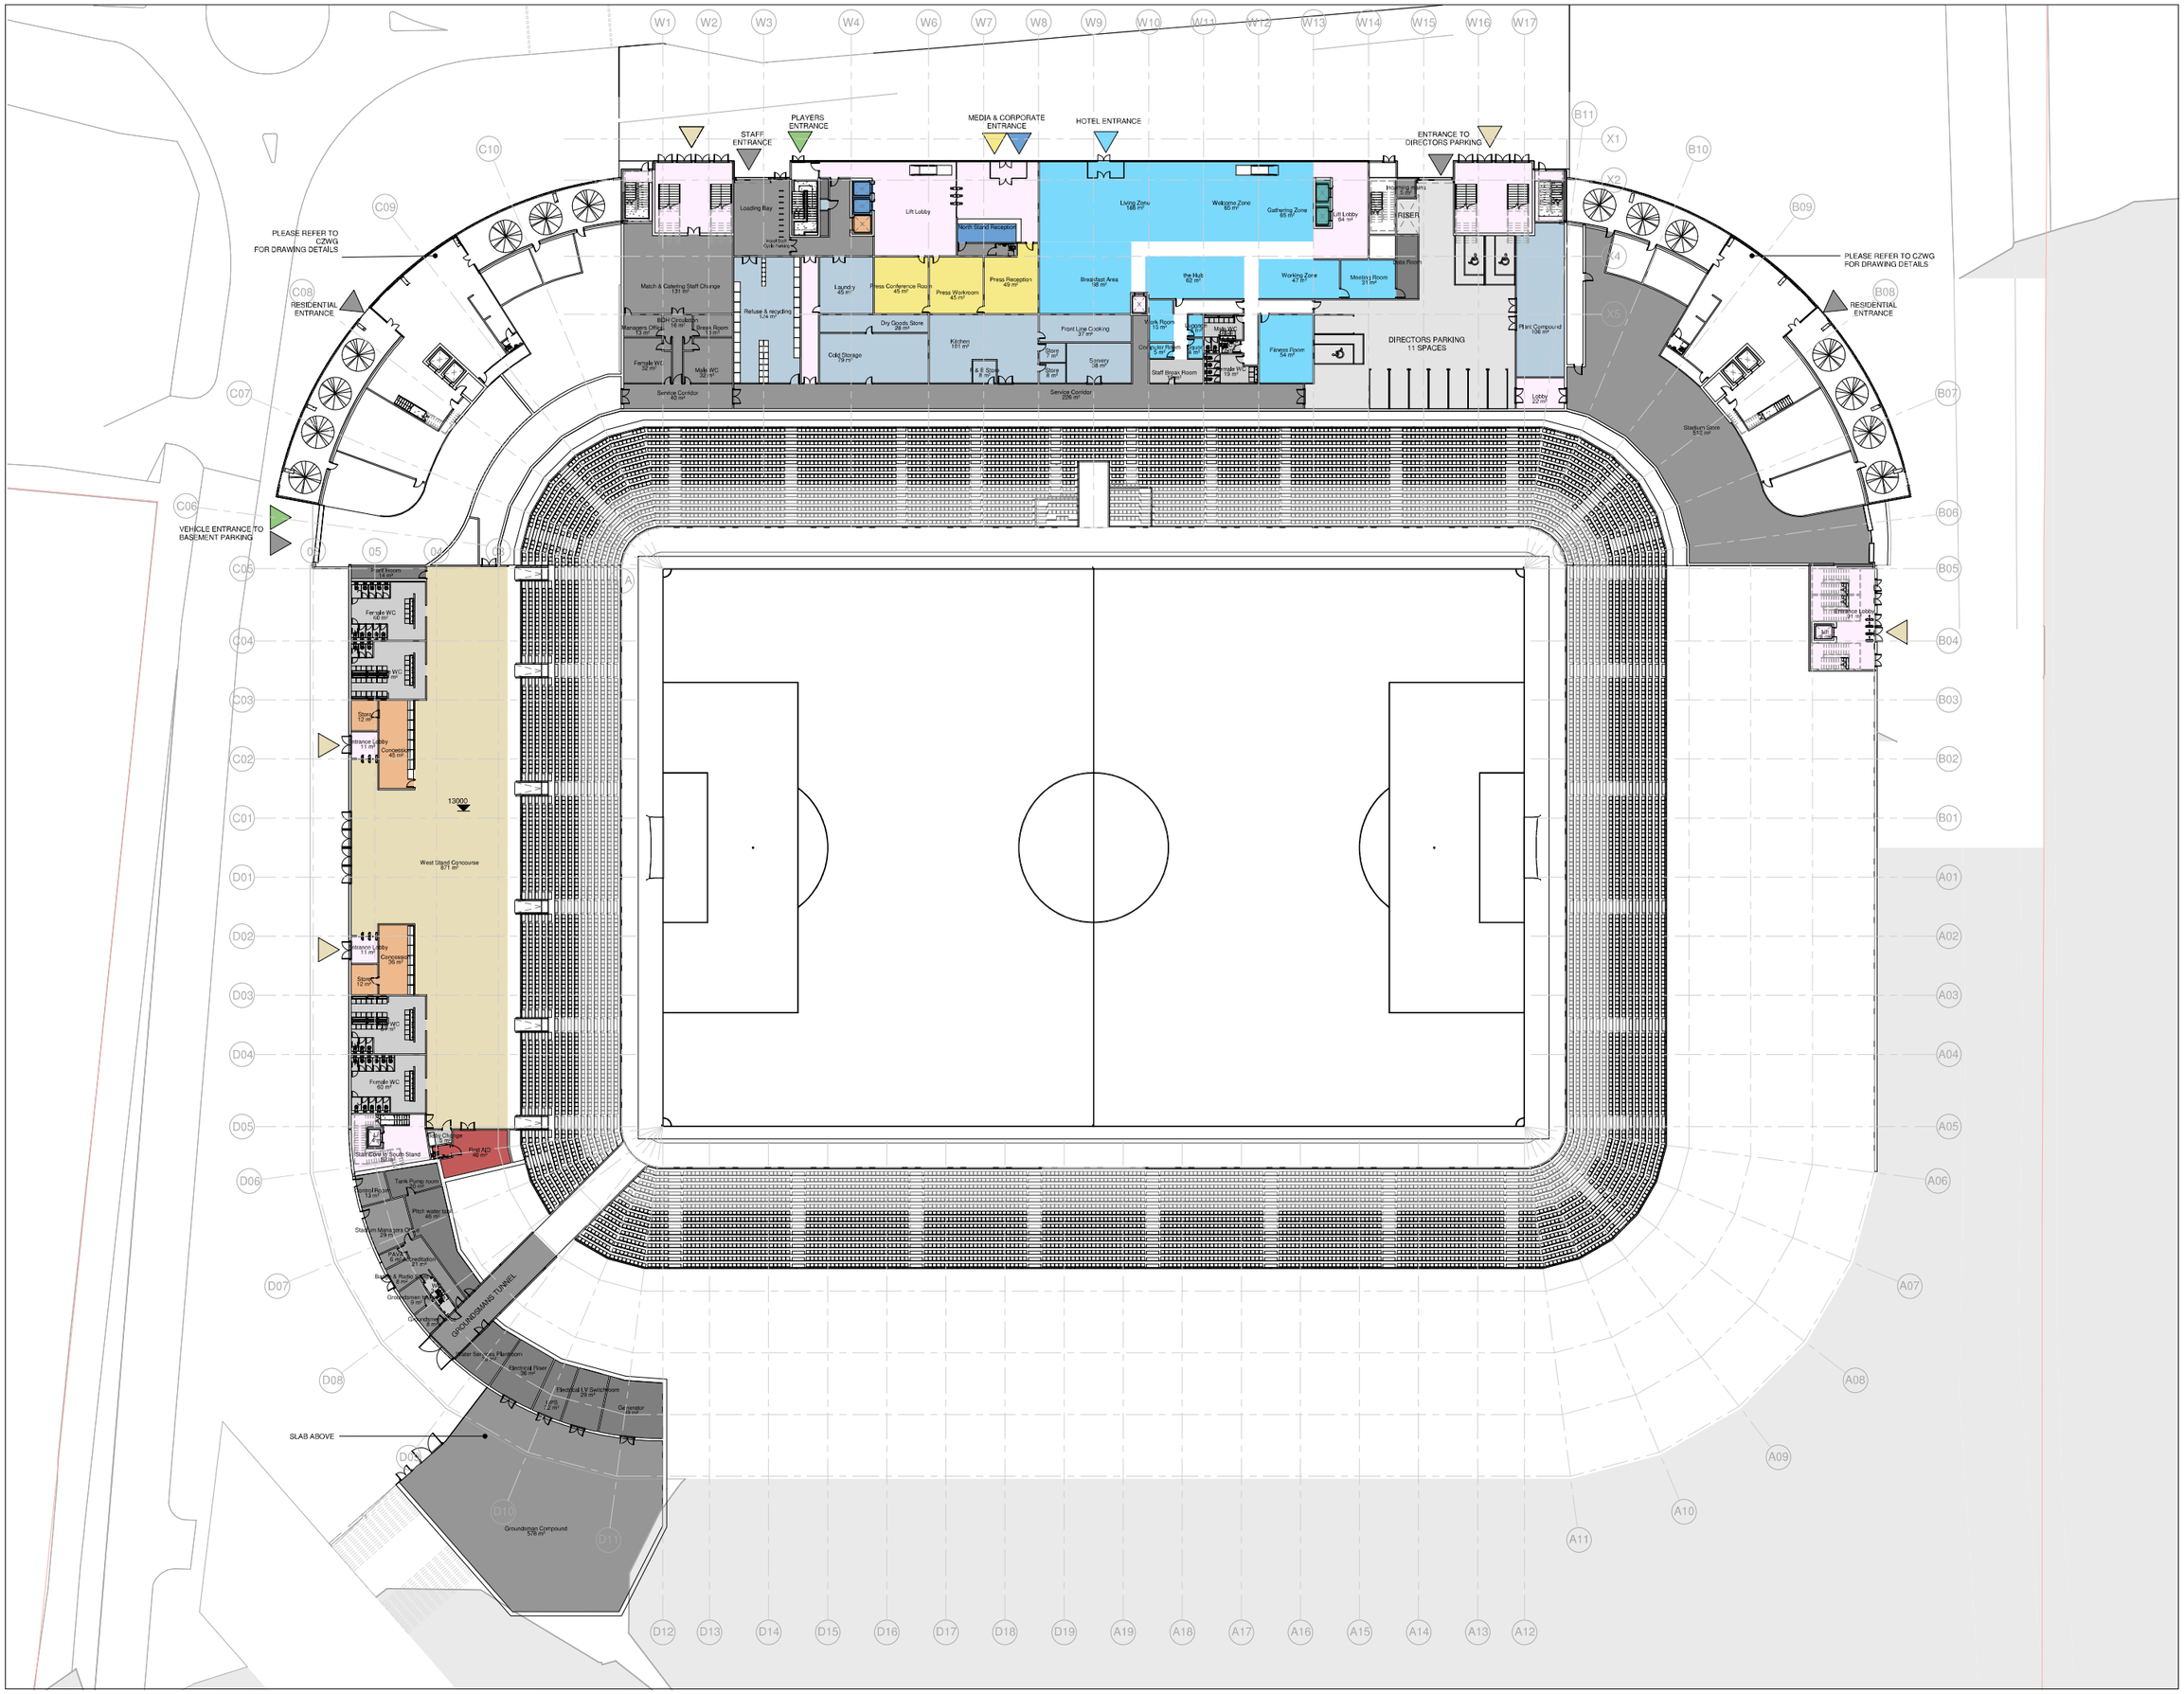

REVISIONS		
REV	DATE	DESCRIPTION

GA Colour Legend

- BOH
- Circulation
- Concessions & Catering
- GA
- Hotel
- Hotel - BOH
- Hotel - FOH
- Media
- Medical
- Parking
- Plant
- VIP
- WCs

CLIENT

SOUTHEND UNITED

© COPYRIGHT, ALL RIGHTS RESERVED

THIS DRAWING COPYRIGHT AND CANNOT BE REPRODUCED OR COPIED IN ANY FORM OR BY ANY OTHER MEANS GRAPHIC, ELECTRONIC OR MECHANICAL INCLUDING PHOTOCOPYING, WITHOUT THE WRITTEN PERMISSION OF POPULOUS ANY LICENSE, EXPRESS OR IMPLIED, TO USE THIS DOCUMENT FOR ANY PURPOSE WHATSOEVER IS RESTRICTED TO THE TERMS OF THE AGREEMENT OR IMPLIED AGREEMENT BETWEEN POPULOUS AND THE INSTRUCTING PARTY.

USE PREFERRED DIMENSIONS IN PREFERENCE TO SCALED, CHECK ALL DIMENSIONS ON SITE BEFORE PARTICIPATION OR SETTING OUT

ARCHITECT

POPULOUS®

14 BLADES COURT | DEODAR ROAD | LONDON | SW15 2NU | UNITED KINGDOM
TELEPHONE +44 (0)20 8874 7666 FACSIMILE +44 (0)20 8874 7470

ALL PRODUCTION & INTELLECTUAL PROPERTY RIGHTS RESERVED © POPULOUS 2008

PROJECT NAME

SOUTHEND UNITED FC

DRAWING TITLE

L1 LOWER CONCOURSE/ BOH LEVEL

PHASE 02

GA PLAN

STATUS	PROJECT NO.
FOR PLANNING	3093

DATE	SCALE	SIZE
24.03.2017	1 : 250	A0

DRAWN	CHECKED	APPROVED
JB	CC	MT

PROJECT	ORIGIN	ZONE	LEVEL	TYPE	ROLE	DRAWING	REV
SUS-	POP-	00-	01-	GA-	A-	0111	00