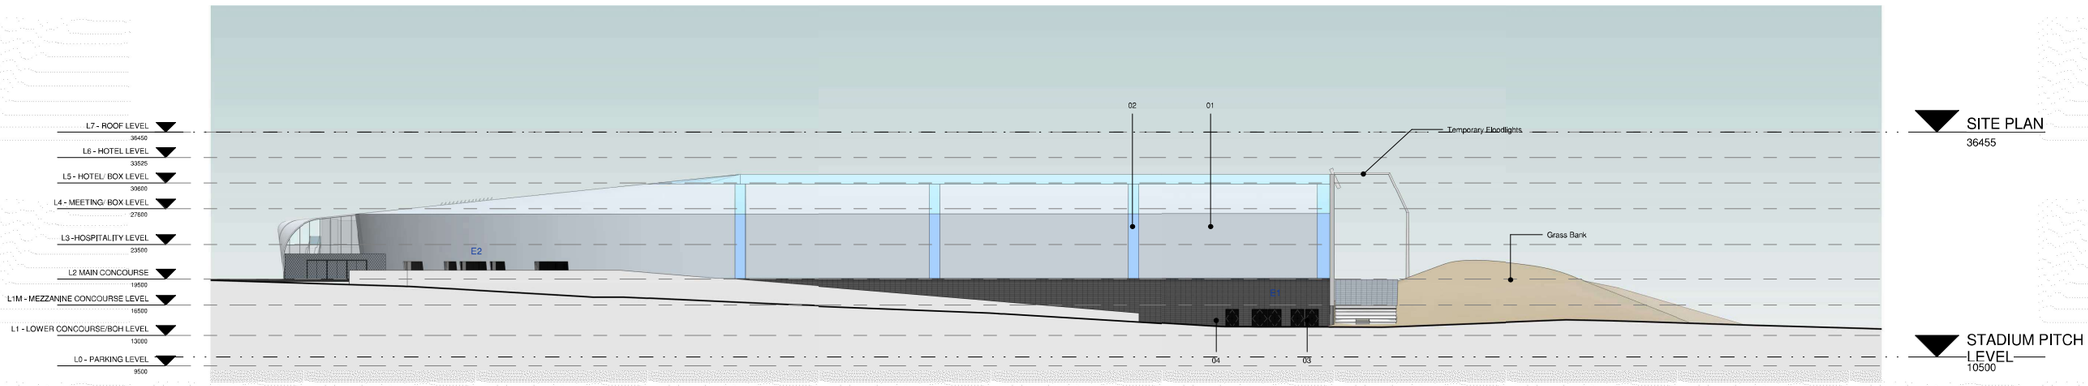


1. EAST ELEVATION - PHASE 01
1 : 250

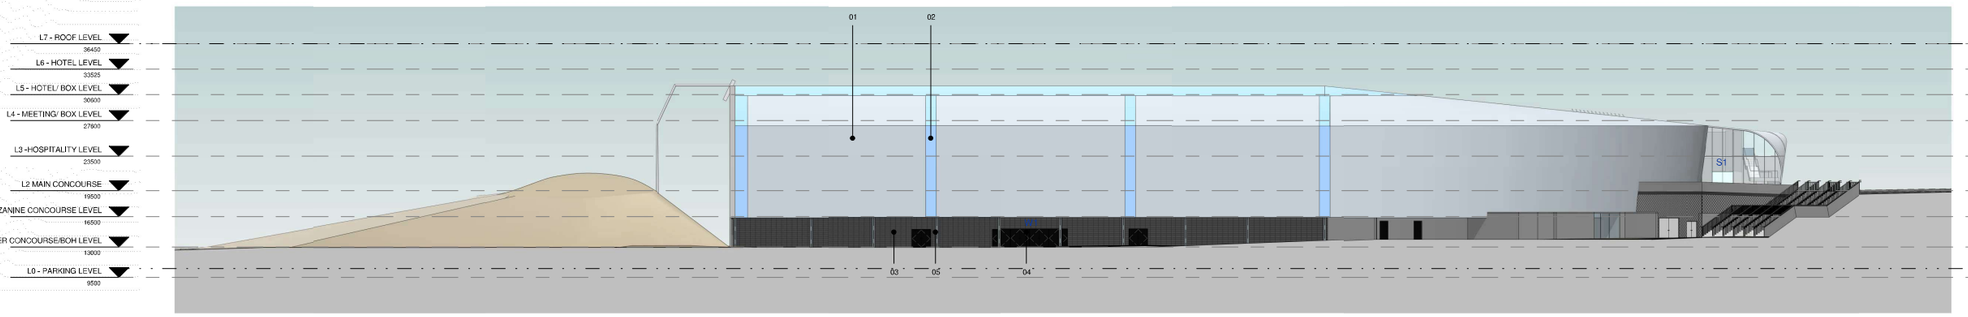


2. WEST ELEVATION - PHASE 01
1 : 250

REVISIONS

| REV | DATE | DESCRIPTION |
|---|---|---|
| | | |

KEY PLAN

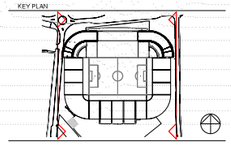

01. Grey standing seam aluminium cladding to facade and roof.
02. Blue polycarbonate cladding.
03. Black steel entrance doors.
04. Grey fair-faced blockwork.

CLIENT

SOUTHEND UNITED

© COPYRIGHT, ALL RIGHTS RESERVED
THIS WORK IS COPYRIGHT AND CANNOT BE REPRODUCED OR COPIED IN ANY FORM OR BY ANY MEANS - GRAPHIC, ELECTRONIC OR MECHANICAL, INCLUDING PHOTOCOPYING, RECORDING, TAPING OR INFORMATION STORAGE AND RETRIEVAL SYSTEMS - WITHOUT THE WRITTEN PERMISSION OF POPULOUS LTD. COMMERCIALLY SENSITIVE. TO USE THIS DOCUMENT FOR ANY PURPOSE WHATSOEVER IS RESTRICTED TO THE TERMS OF THE AGREEMENT UNDER WHICH IT WAS SUPPLIED AND TO THE INSTRUCTING PARTY.

USE FIGURED DIMENSIONS IN PREFERENCE TO SCALED. CHECK ALL DIMENSIONS ON SITE BEFORE FABRICATION OR SETTING OUT.

ARCHITECT

POPULOUS

14 BLADES COURT | DEODAR ROAD | LONDON | SW15 2NU | UNITED KINGDOM
TELEPHONE +44 (0)20 8874 7666 FACSIMILE +44 (0)20 8874 7470
ALL PRODUCTION & INTELLECTUAL PROPERTY RIGHTS RESERVED © POPULOUS 2009

PROJECT NAME
SOUTHEND UNITED FC

DRAWING TITLE
EAST & WEST ELEVATIONS
PHASE 01

| STATUS | PROJECT NO. |
|---|---|
| FOR PLANNING | 3093 |

| DATE | SCALE | SIZE |
|---|---|---|
| 24.03.2017 | As indicated | A0 |

| DRAWN | CHECKED | APPROVED |
|---|---|---|
| OC | CC | MT |

| PROJECT | ORIGIN | ZONE | LEVEL | TYPE | ROLE | DRAWING | REV |
|---|---|---|---|---|---|---|---|
| SUS- | POP- | ZX- | ZZ- | EE- | A- | 0300 | 00 |