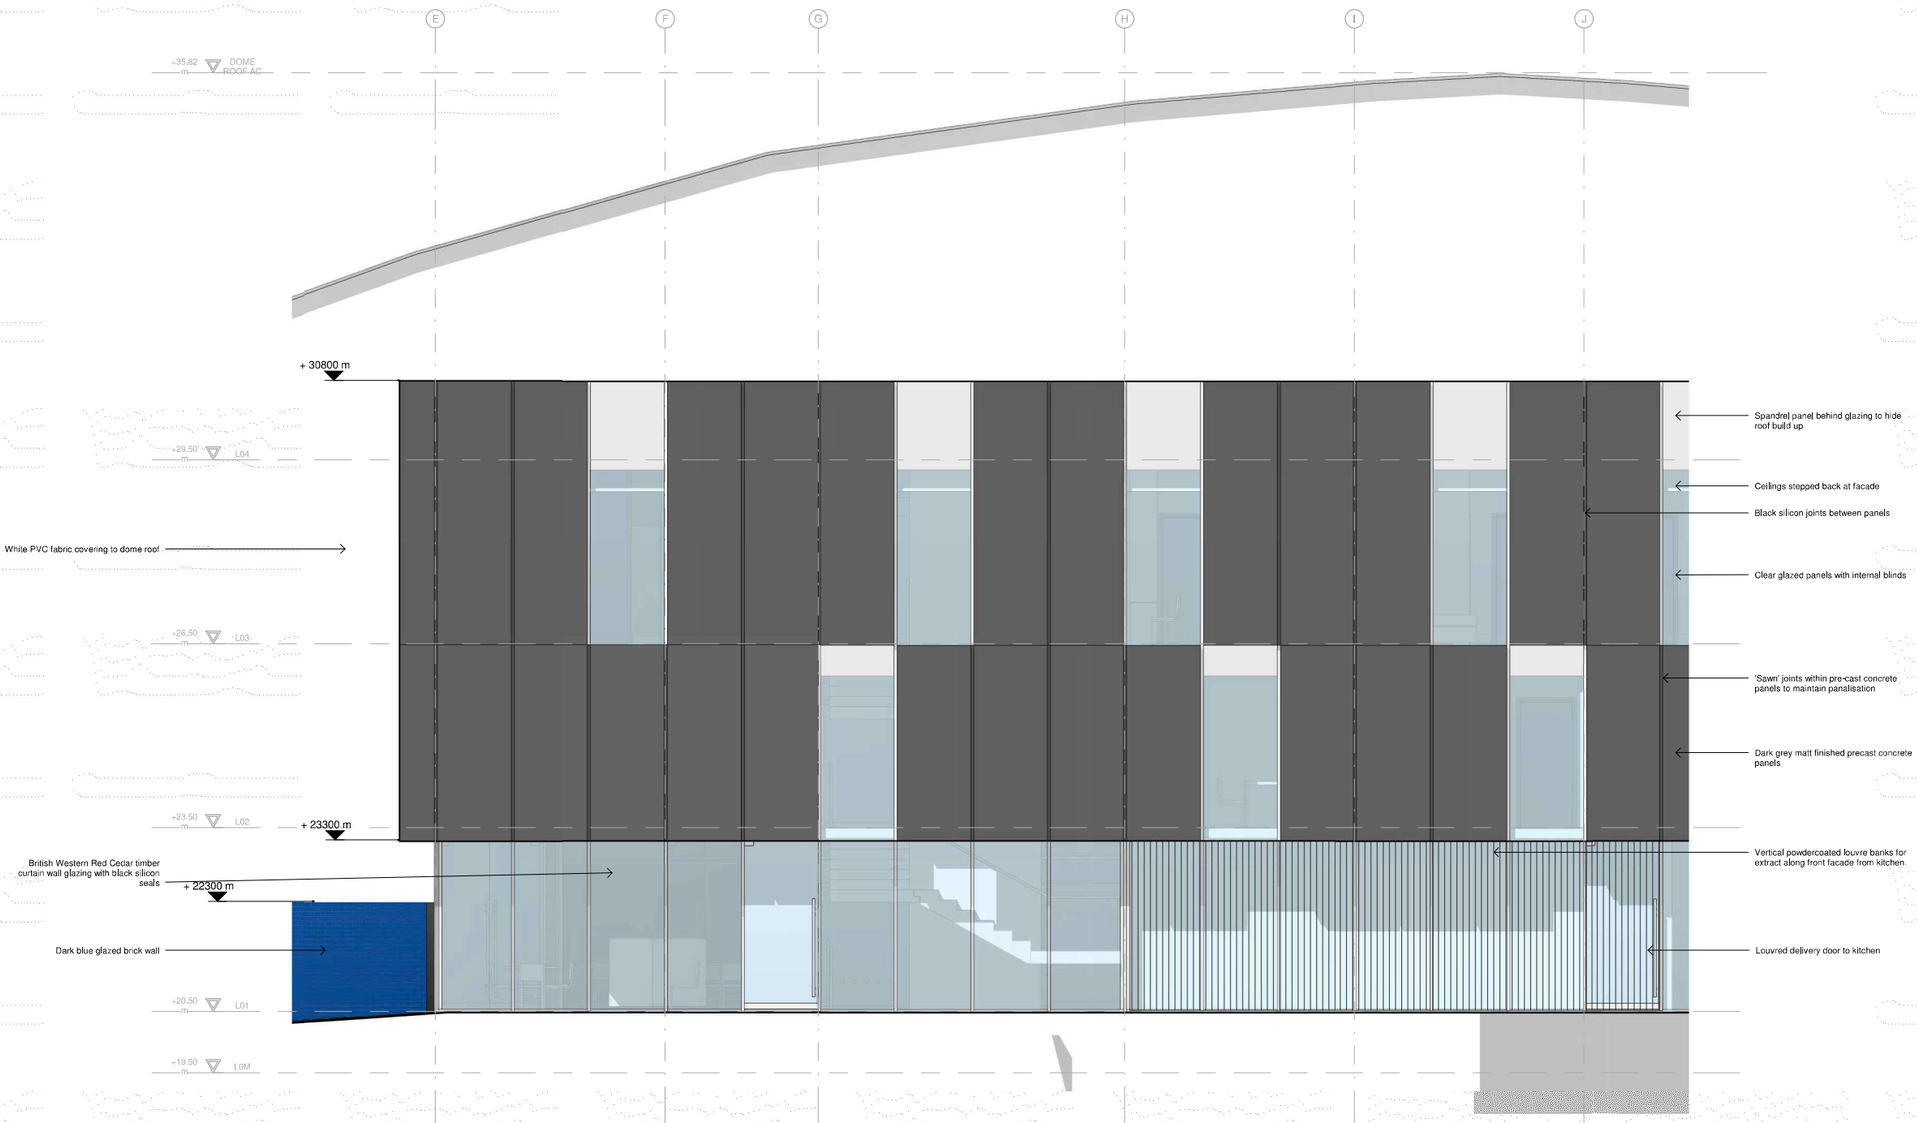

This is a typical detailed elevation. The materials and detailing shown here applies to all sides of building. Refer to dwg 0300 for the balance of this elevation and the South and North elevations. The West elevation of the building is not visible.

1 Academy Building East Elevation Detail

1 : 50

REVISIONS		
REV	DATE	DESCRIPTION

KEY PLAN

A Community Dome
B Community Building
C Academy Dome
D Academy Building

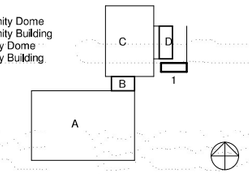

CLIENT

SOUTHEND UNITED

© COPYRIGHT. ALL RIGHTS RESERVED

THIS WORK IS COPYRIGHT AND CANNOT BE REPRODUCED OR COPIED IN ANY FORM OR BY ANY OTHER MEANS (GRAPHIC, ELECTRONIC OR MECHANICAL INCLUDING PHOTOCOPYING) WITHOUT THE WRITTEN PERMISSION OF POPULOUS. ANY LICENSE, EXPRESS OR IMPLIED, TO USE THIS DOCUMENT FOR ANY PURPOSE WHATSOEVER IS RESTRICTED TO THE TERMS OF THE AGREEMENT OR IMPLIED AGREEMENT BETWEEN POPULOUS AND THE INSTRUCTING PARTY.

USE FIGURED DIMENSIONS IN PREFERENCE TO SCALED. CHECK ALL DIMENSIONS ON SITE BEFORE FABRICATION OR SETTING OUT.

ARCHITECT

POPULOUS©

14 BLADES COURT | DEODAR ROAD | LONDON | SW15 2NU | UNITED KINGDOM
TELEPHONE +44 (0)20 8874 7666 FACSIMILE +44 (0)20 8874 7470

ALL PRODUCTION & INTELLECTUAL PROPERTY RIGHTS RESERVED © POPULOUS 2009

PROJECT NAME

Southend United FC

DRAWING TITLE

Detail Elevation
Academy Building

STATUS	PROJECT No.
PLANNING	3093

DATE	SCALE	SIZE
17/03/17	1 : 50	A1

DRAWN	CHECKED	APPROVED
CF	CC	MT

PROJECT	ORIGIN	ZONE	LEVEL	TYPE	ROLE	DRAWING	REV
SUA-POP-	00-	XX-	EE-	A-		0302	