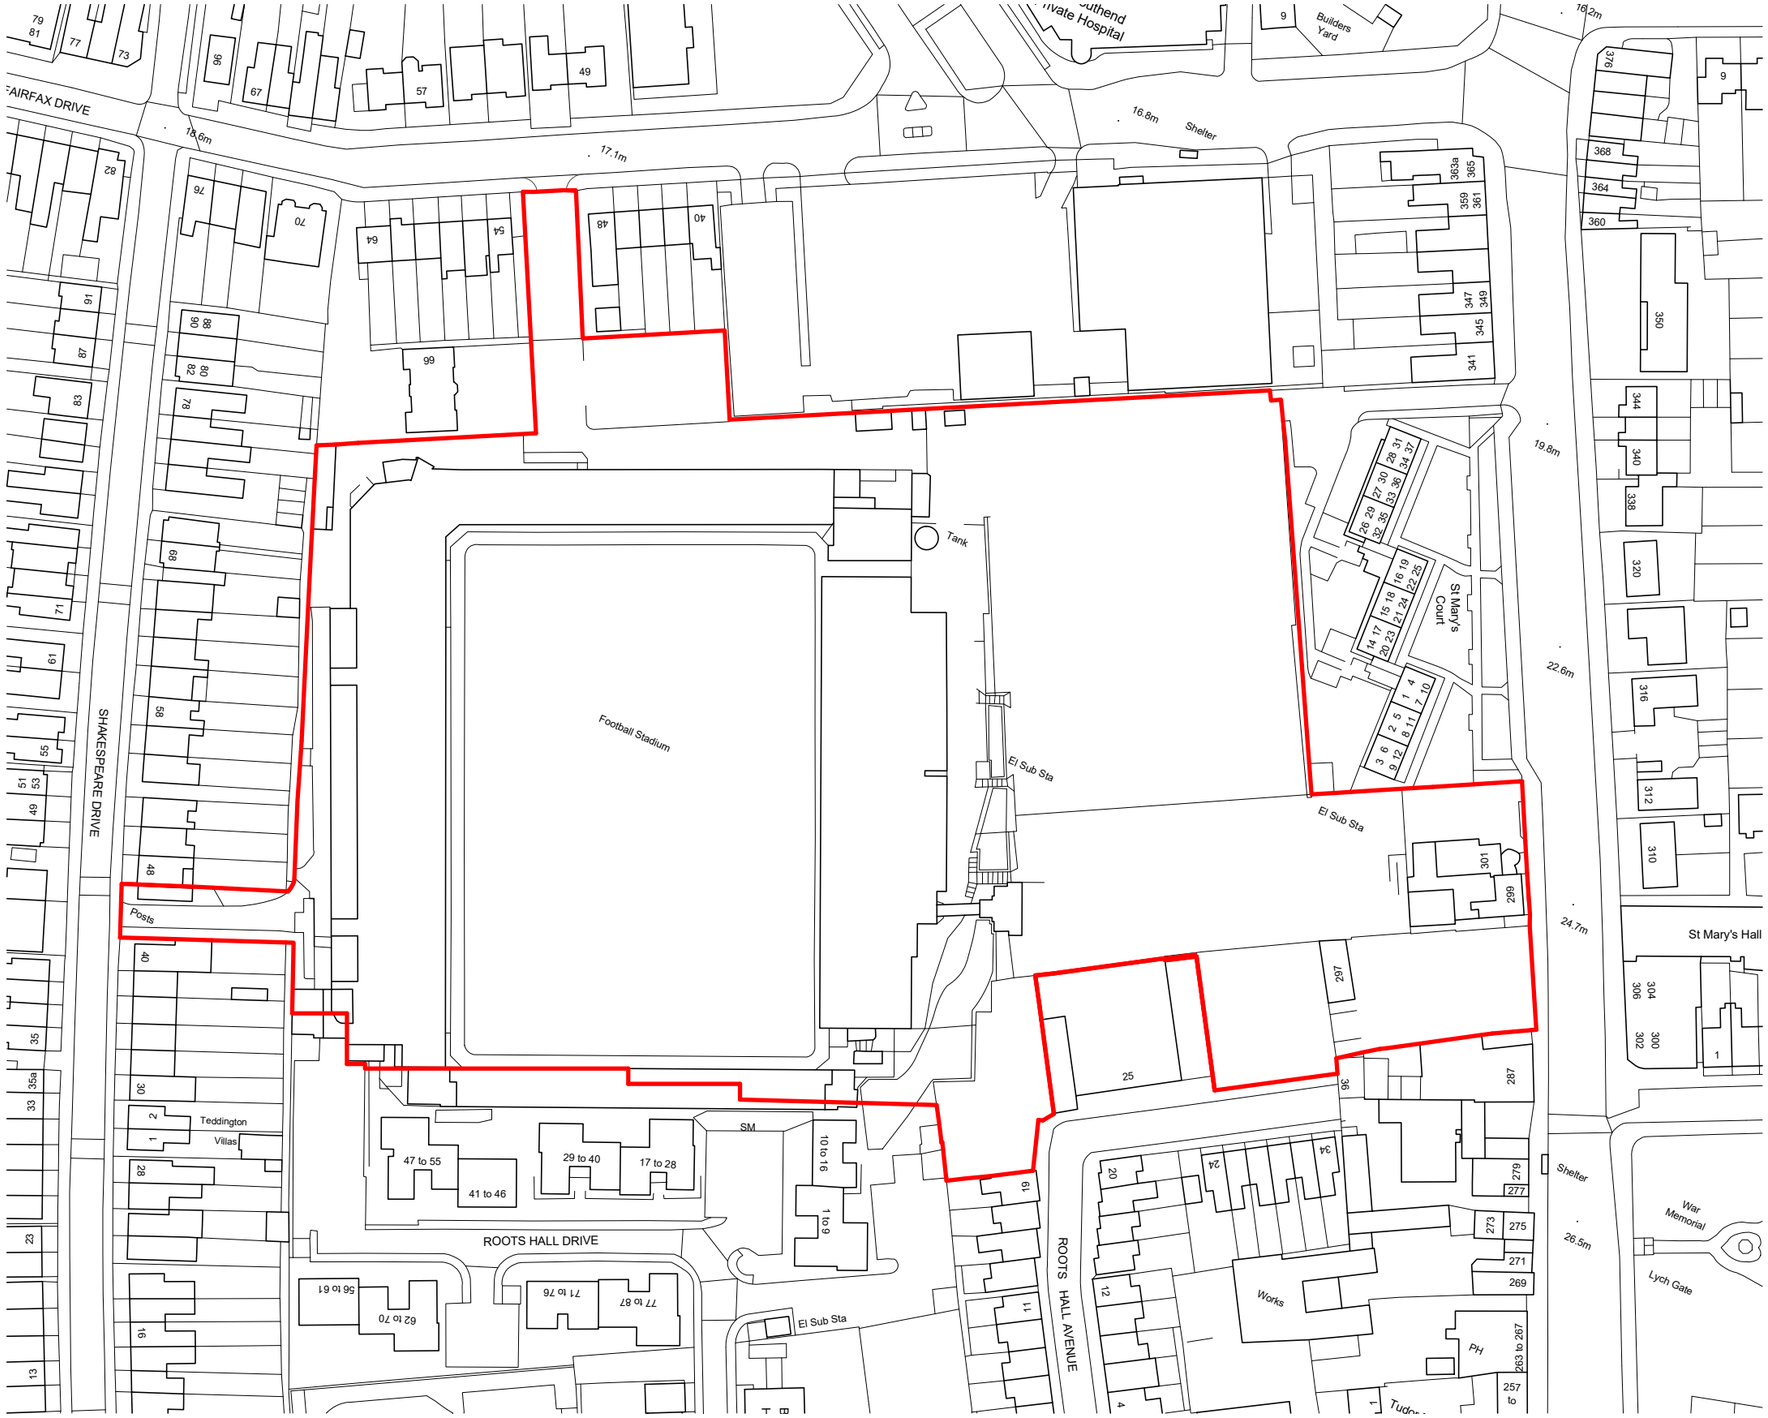

CZWG

CZWG Architects LLP
17 Bowling Green Lane
London EC1R 0QB

Telephone: 020 7253 2523
Fax: 020 7250 0594
mail@czwgarchitects.co.uk
www.czwg.com

Site Boundary

Rev:P02 **Date:**09.09.2020 **Drw:**KW **Chk:**SG
Revised South Boundary
Rev:P01 **Date:**04.11.2019 **Drw:**KW **Chk:**SG
Planning Issue

Do not scale off this drawing
Report all errors and omissions to the Architect
Dimensions to be checked on site
Plot date: 09/09/2020 16:47:51

Client:
Southend United FC

Project:
Roots Hall - Southend on sea

Title:
Existing Site Plan

Drawing status:
For Planning

Scale @ A3
1 : 1250

Drawing No: Rev:
2188-00-DR-0002 P02

File Name:2188-00-RV-PM-0002 Sitewide