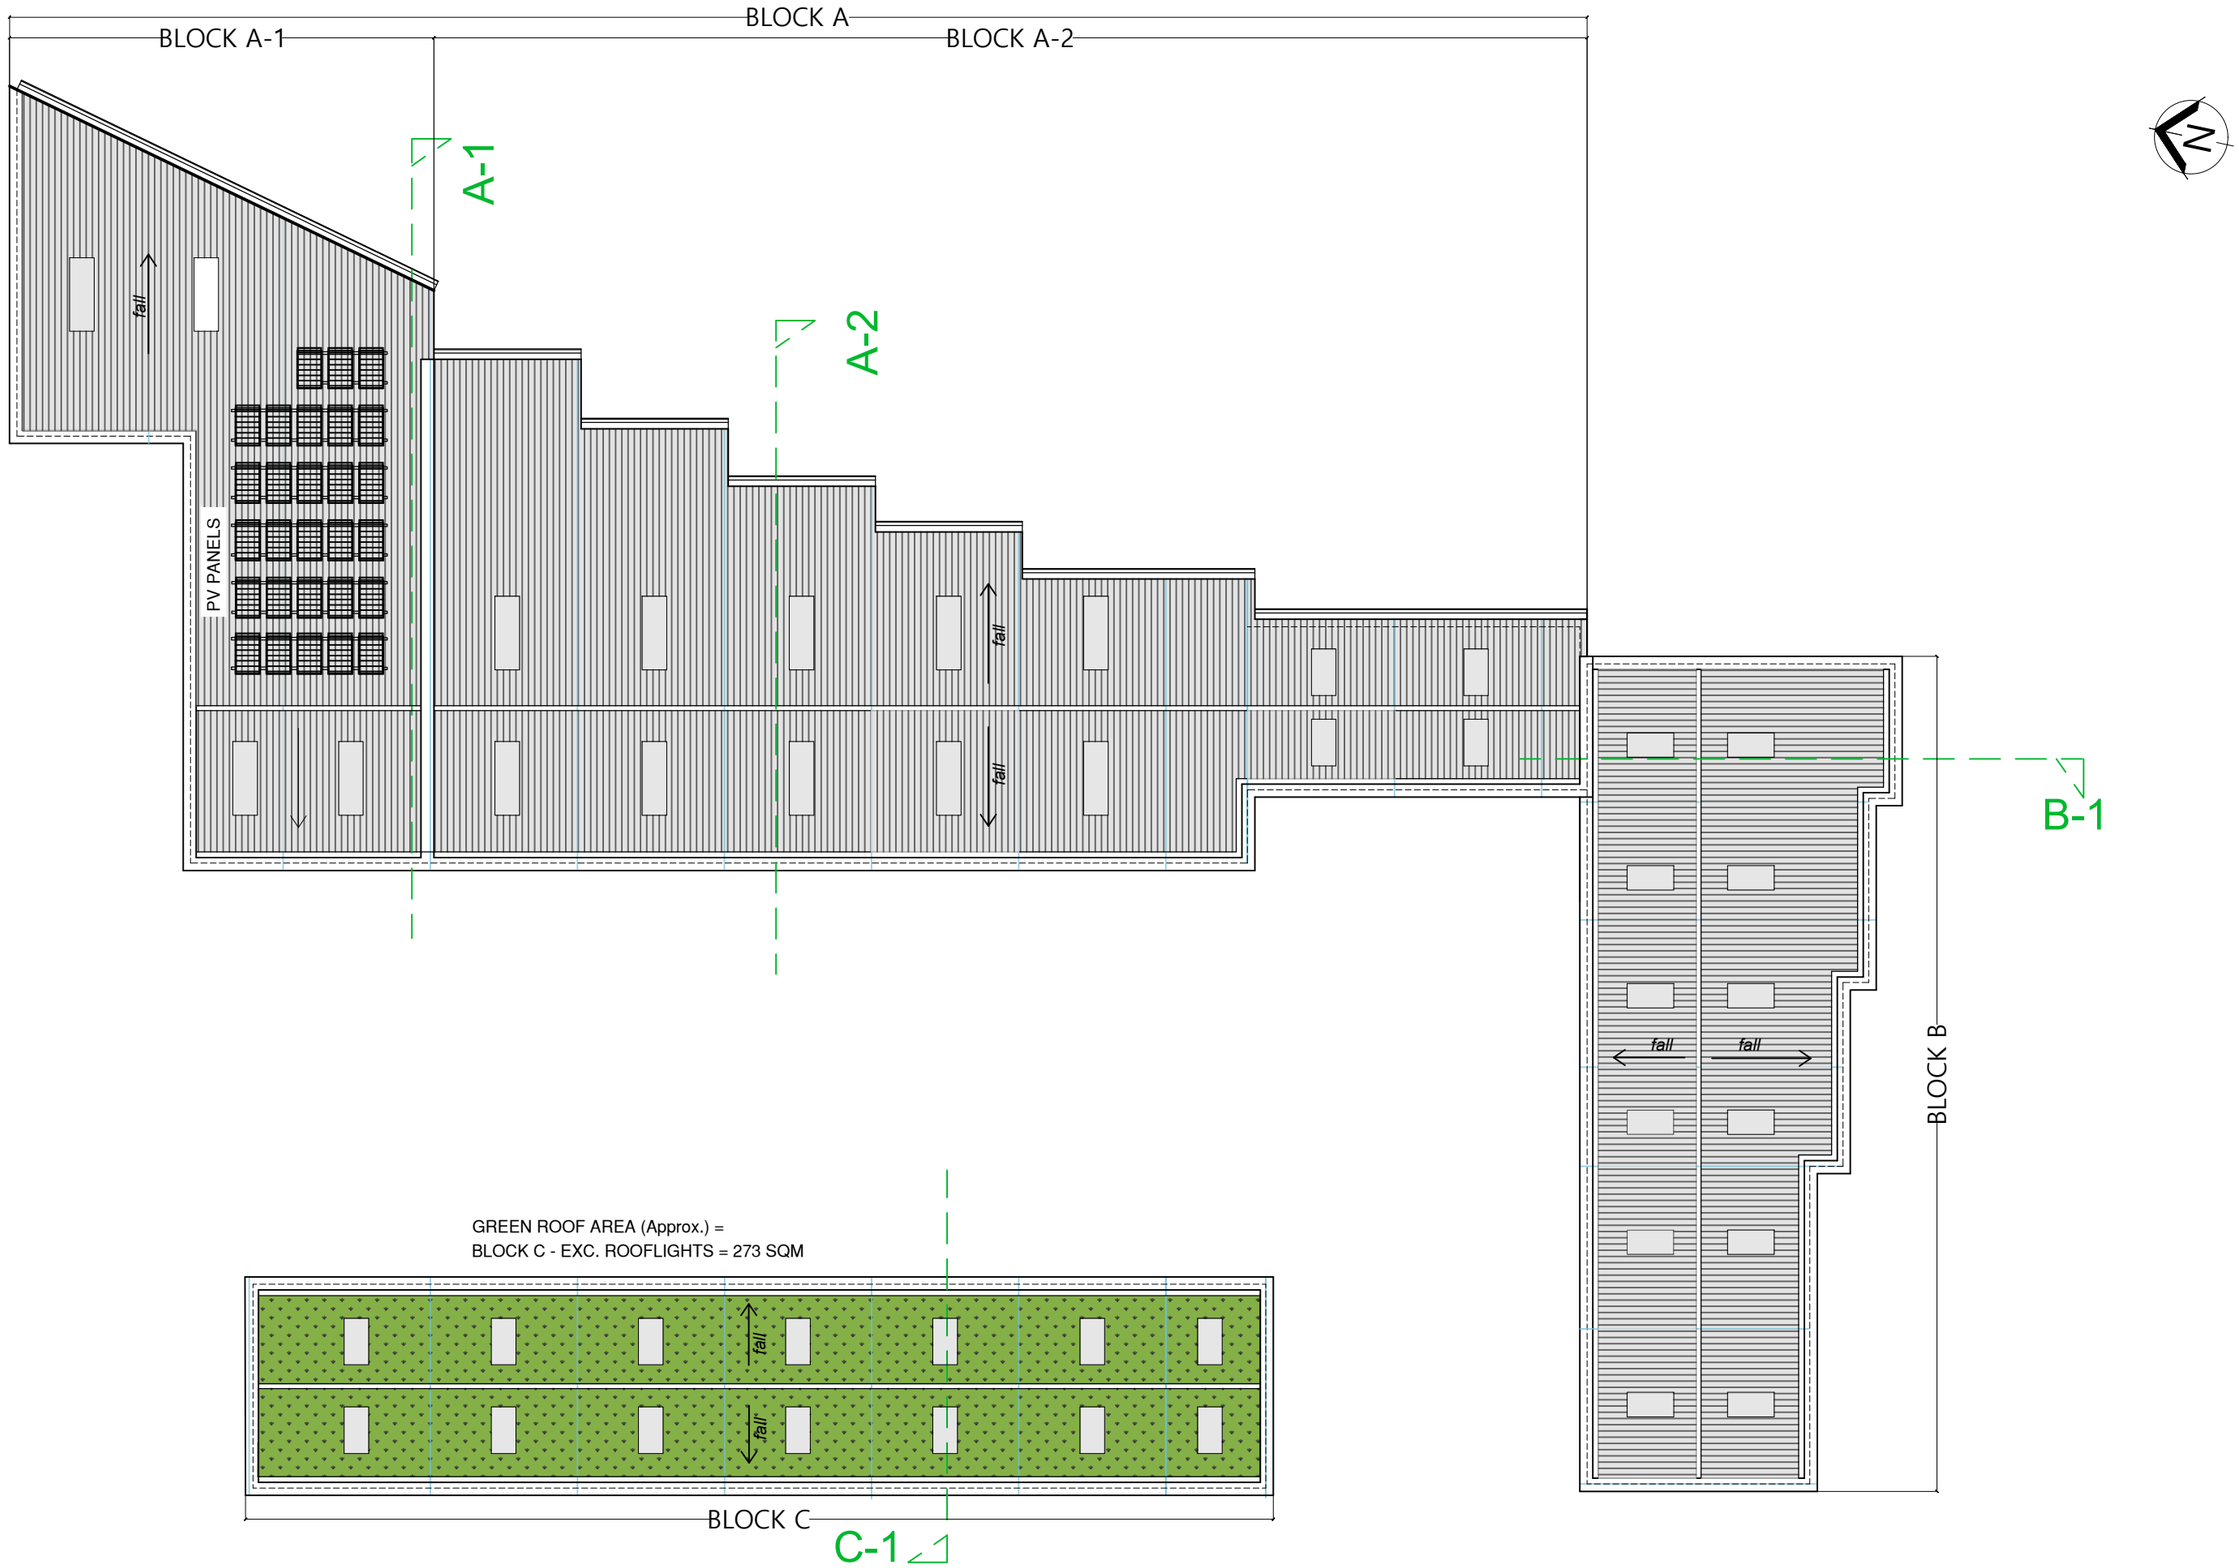

PROPOSED ROOF PLAN

39 VANGUARD WAY, SHOEBURYNESS SS3 9QY

5 0 5 10

4239_PL05B
1:250@A3

T: 020 3141 3600

DOVETAIL
ARCHITECTS