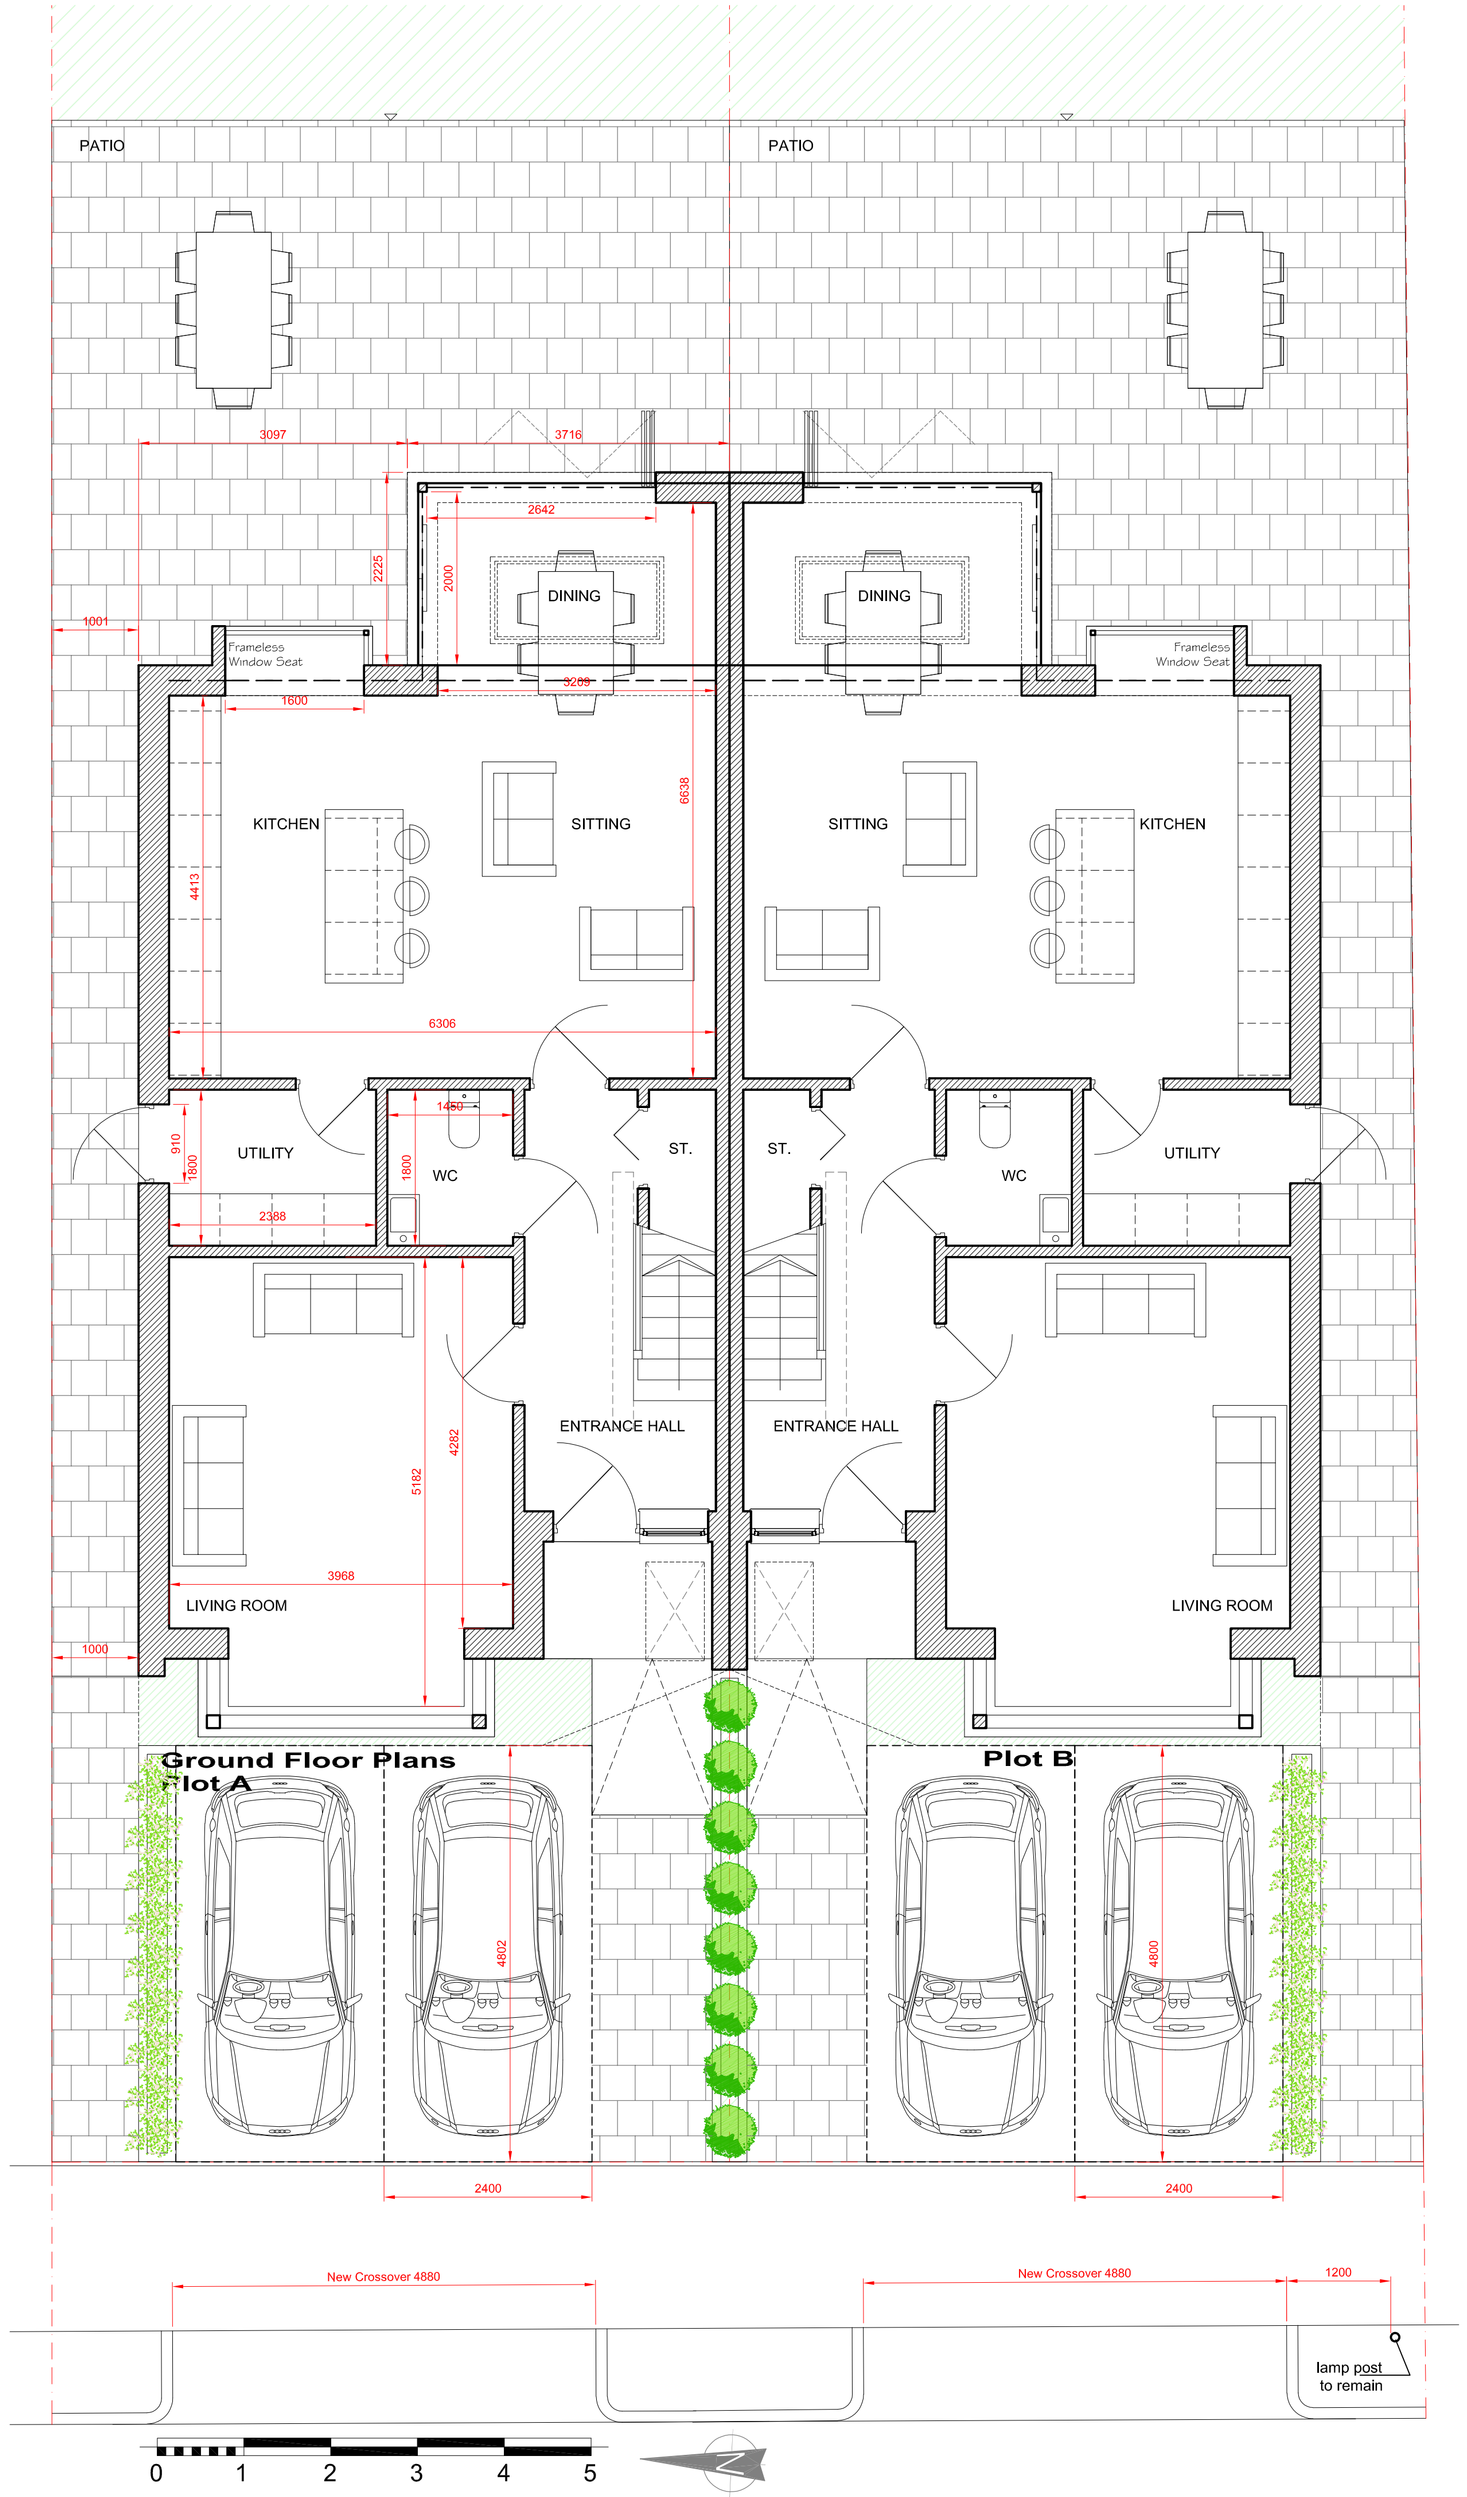

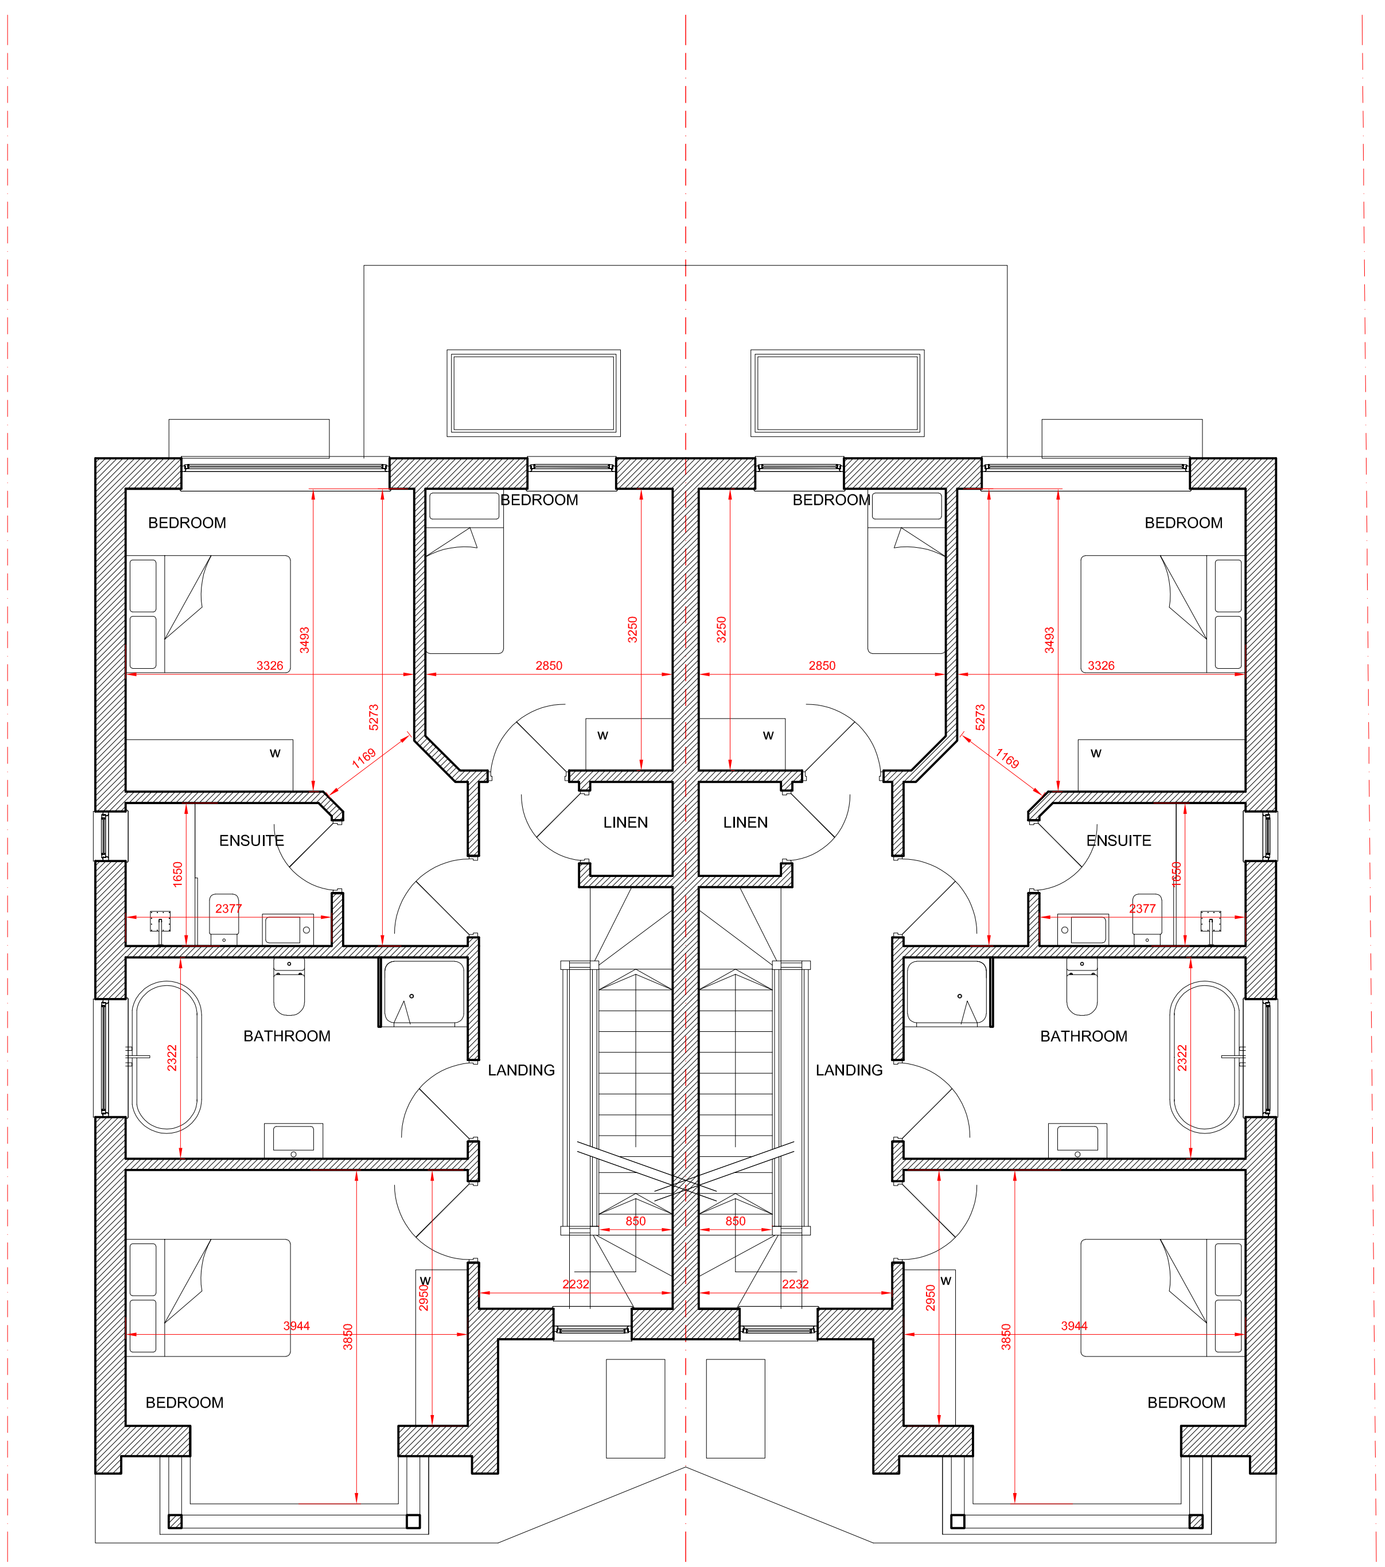

Plot A
First Floor Plans

Plot B

This drawing is copyright and shall not be reproduced nor used for any other purpose without written permission of the author.

Do not scale from this drawing, use figured dimensions only.

The drawing must be read in conjunction with all other project related drawings and documentation issued by the Architect and Appointed Consultants.

It is the contractor's responsibility to ensure compliance with the Building Regulations.

It is the contractor's responsibility to check all dimensions on site, any discrepancy to be reported immediately.

Details and sizes shown are indicative only and are subject to confirmation by the relevant Specialist contractor & sub-contractors.

This drawing is not to be used for Land Registry or sales purposes.

The Author is not responsible for any changes to the drawings as implimented on site without prior approval in writing.

Revision		Date
A	Planning Info Added.	26.05.22
B	Minor Amendments	18.07.22
C	Amended Crossover Locations	01.08.22
D	Minor Amended	04.08.22

Architects
knight gratrix architects
suite 1
royce house
630-634 london road
westcliff on sea
essex
ss0 9hw

t 01702 715517

e mail@knightgratrix.com
w www.knightgratrix.com

Client
Bedrok Developments Ltd

Project
28 Belfairs Drive

Description
Proposed Semi Detached Dwellings
Proposed Plans

Status
Planning

Scale	Drawn	Date
1:50/ 100	mt	13.05.22
Job number	Drawing no.	Revision
1622	020	D