LOCATION PLAN
SCALE 1/1000

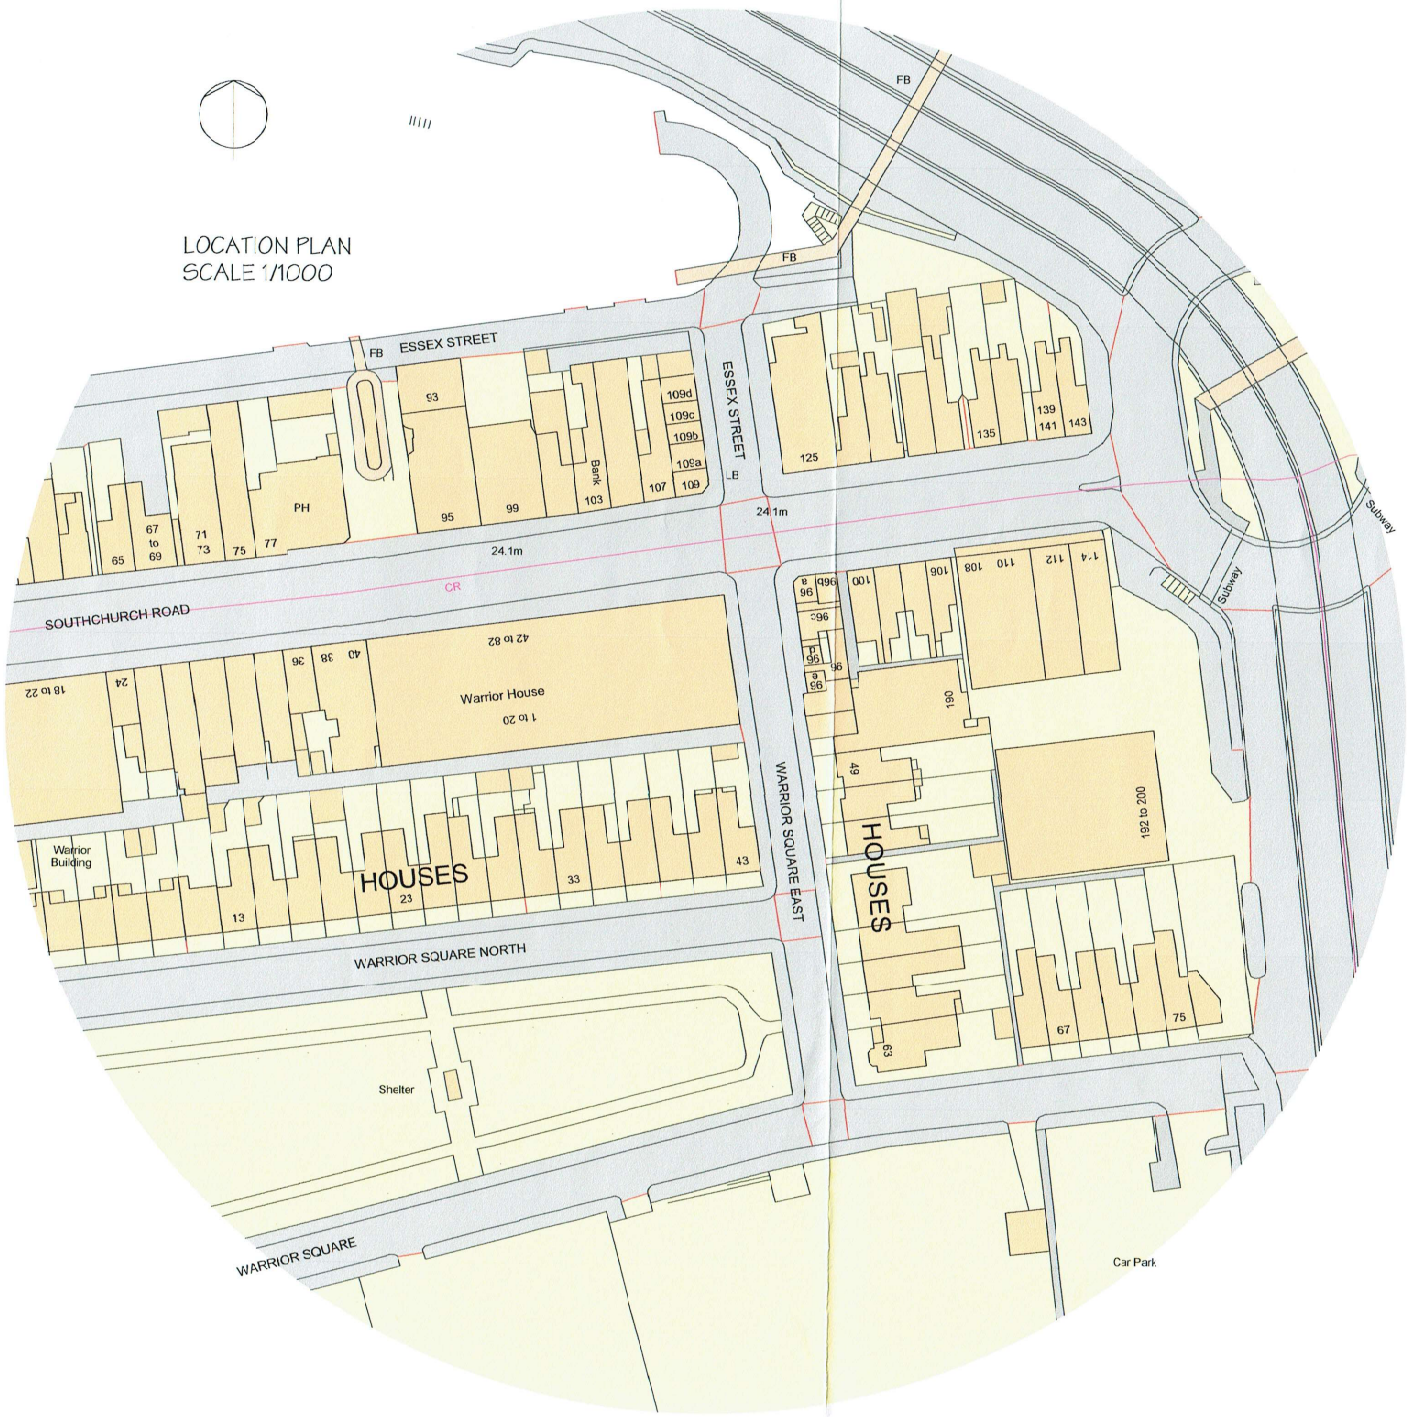

ALL MATERIALS + WORKMANSHIP TO RELEVANT BRITISH STANDARDS + CODES OF PRACTICE

THIS DRAWING IS COPYRIGHT AND IS ISSUED ON THE CONDITION THAT IT IS NOT REPRODUCED, COPIED, RETAINED, CHANGED OR DISCLOSED TO ANY OTHER PARTY EITHER WHOLLY OR IN PART WITHOUT THE WRITTEN CONSENT OF DESIGN ASSOCIATES

NOTES

REV	DATE	DESCRIPTION
B	NOV 2014	HOUSES NOTED
A	NOV 2014	SCALE CHANGED

3 WARRIOR HOUSE
42-62 SOUTHCHURCH ROAD - SOUTHEND
PROJECT

TITLE
PLAN REFERRED TO

JOB NUMBER 91196 | DRAWING NUMBER 01 | REVISION B | DATE 30/09/2014 | SCALE 1/1000

Design Associates
ARCHITECTURAL DESIGN - SPACE PLANNING - PROJECT MANAGEMENT
92 LONDON ROAD - SOUTHEND ON SEA - ESSEX - SS1 1PG
TELEPHONE - 01702 332502 FAX 01702 292312
EMAIL tonymerry@aol.com

Ordnance Survey, (c) Crown Copyright 2014. All rights reserved. Licence number 100022432