REV:- DATE

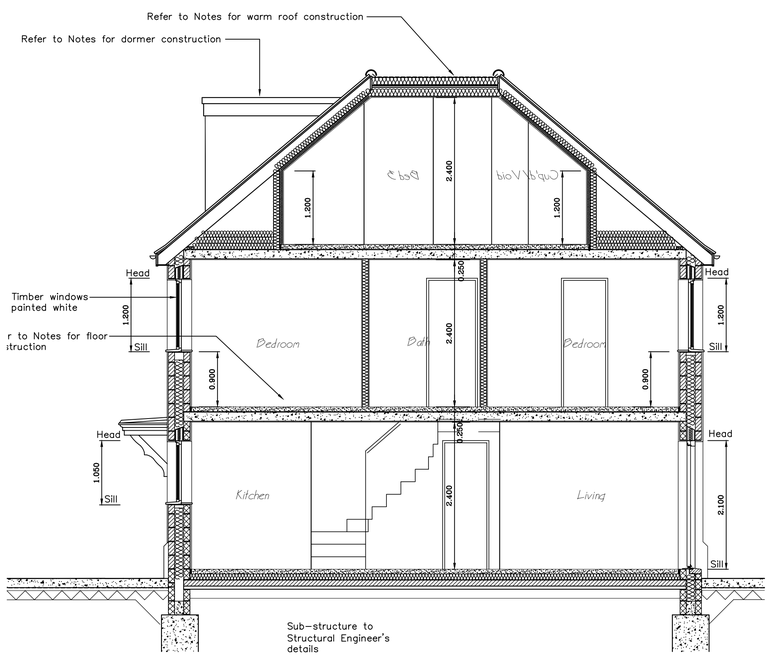

Proposed Section
Scale 1:50 @ A1

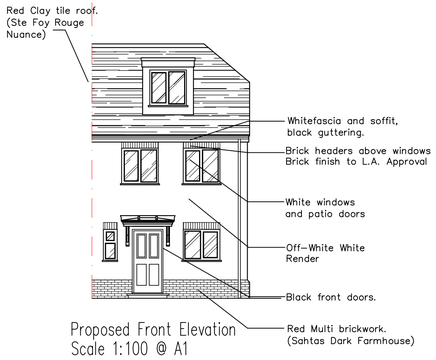

Proposed Front Elevation
Scale 1:100 @ A1

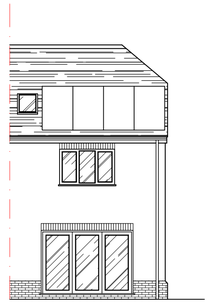

Proposed Rear Elevation
Scale 1:100 @ A1

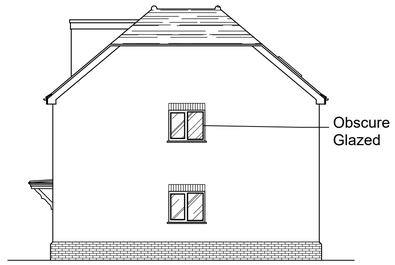

Proposed Side Elevation
Scale 1:100 @ A1

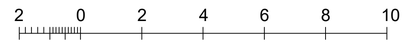

Scale Bar - 1:100 @ A1

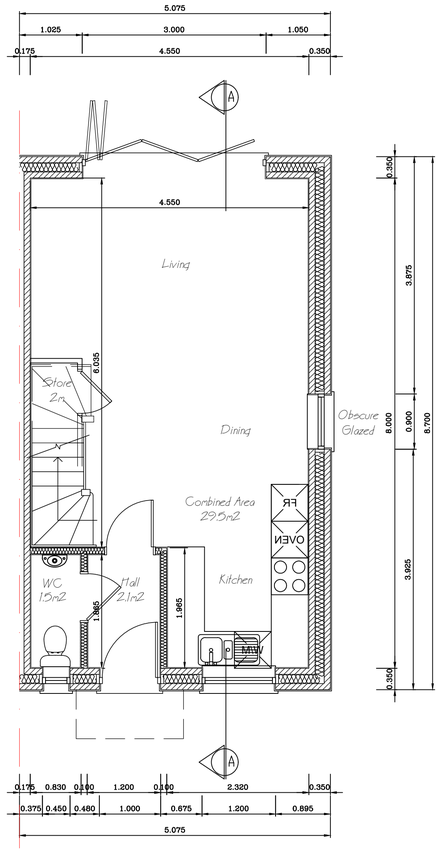

Proposed Ground Floor
Scale 1:50 @ A1

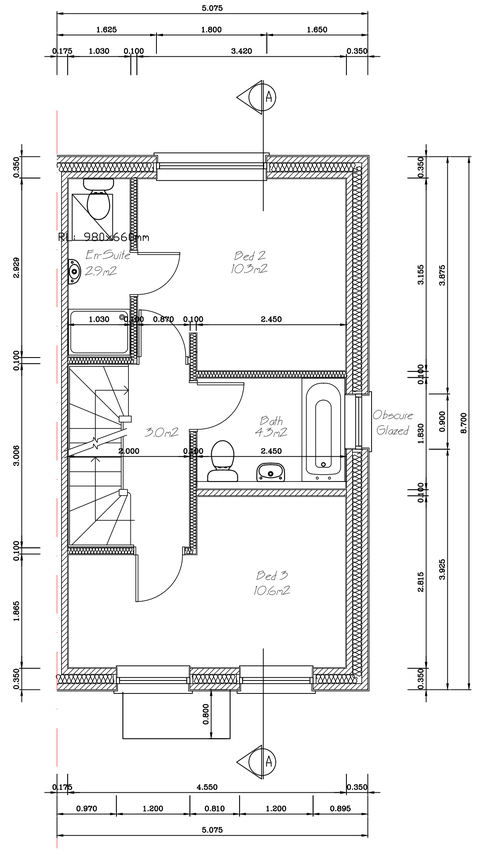

Proposed First Floor
Scale 1:50 @ A1

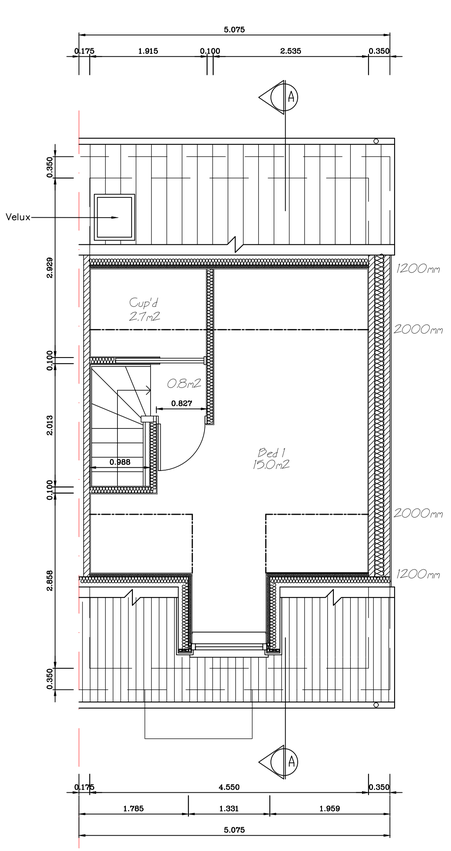

Proposed Second Floor
Scale 1:50 @ A1

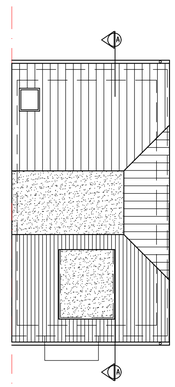

Proposed Roof
Scale 1:100 @ A1

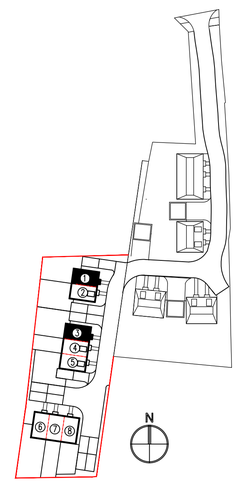

Total Area
94.14 sqm

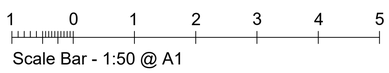

Scale Bar - 1:50 @ A1

PROJECT:
2 Smallholdings, Eastwoodbury Lane
Southend-on-Sea, Essex, SS2 6UZ

TITLE:
3-Bedroom Semi House II
Proposed Layouts, Section & Elevations

SCALE: As shown
DATE: MAY 2023

Drawing No. 1540-07
REV. D

BRELEY DESIGN LTD

Breley Design Ltd, Harrier House
Aviation Way, Southend on Sea
Essex SS2 6UN, England.
Telephone: +44 (0)1702 541300
Facsimile: +44 (0)1702 543123
Email: info@breleydesign.com

Copyright of this drawing shall remain the property of Breley Design Limited. It may not be used in whole or part by any other parties for any other purpose without prior consent.
All dimensions to be checked on site and any discrepencies reported to Breley Design Limited before work commences.