Southend on Sea Borough Council
Enterprise, Tourism
and the Environment
PO Box 5560, Civic Centre
Victoria Avenue, Southend on Sea,
SS2 6ZQ

Project Title	Existing 20 mph limit
Drawing Title	Westleigh Junior School Area
Date	22/08/16
Quality Project No.	
Scale @ A4	NTS
Designed	
Drawn by	L.PEARMAIN
Checked by	
Approved by	
Drawing Number	

Drawing Status	Preliminary		Tender		Working		As Constructed	

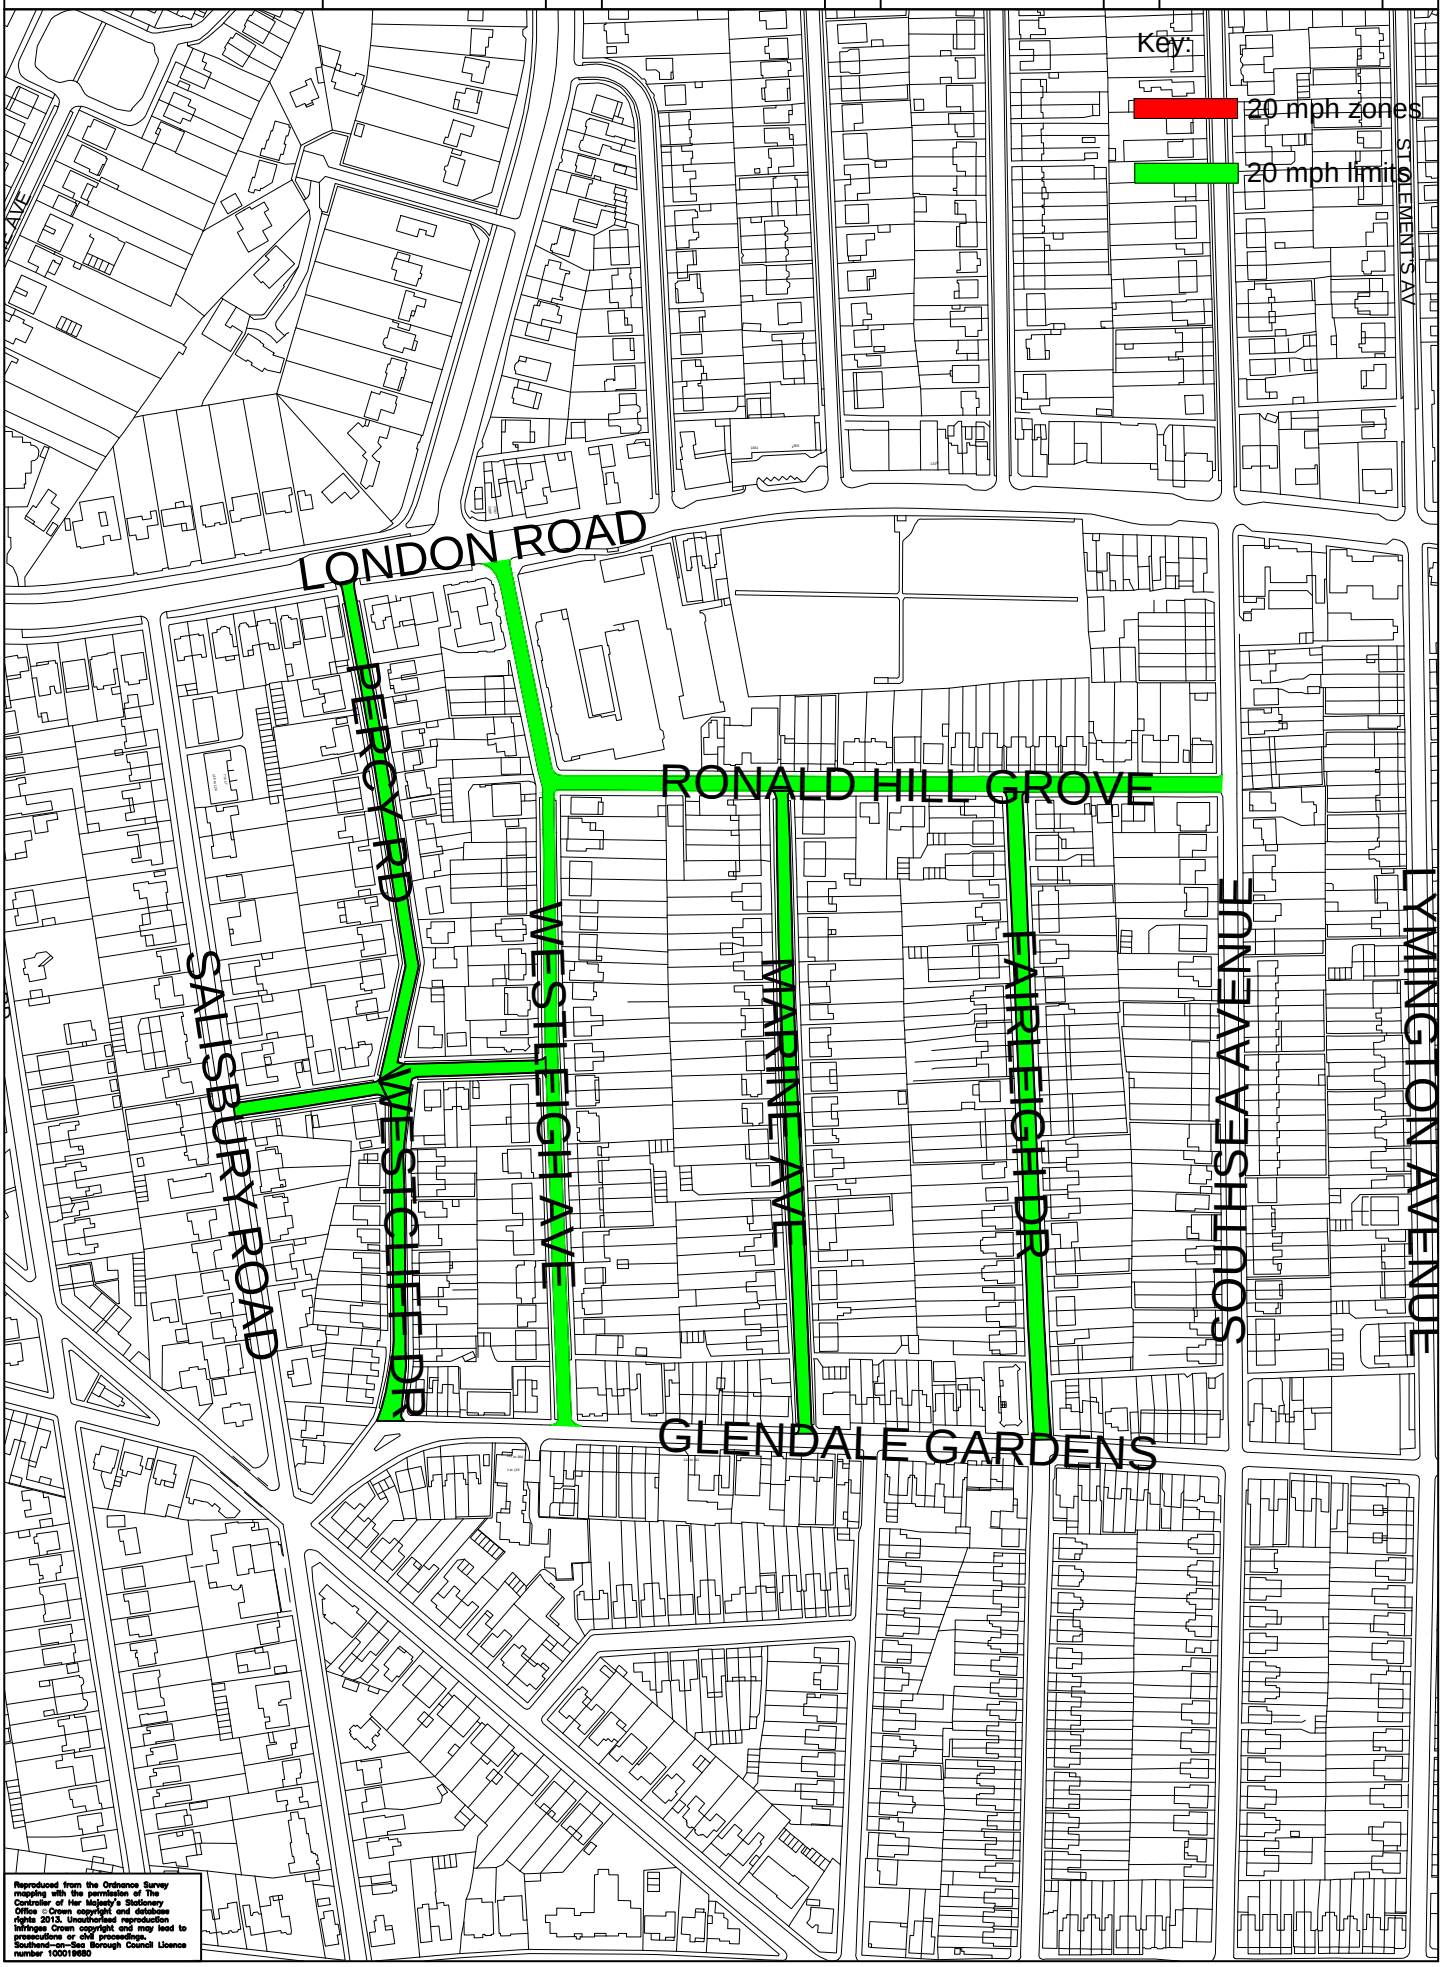

Reproduced from the Ordnance Survey mapping with the permission of The Controller of Her Majesty's Stationery Office © Crown copyright and database rights 2013. Unauthorised reproduction infringes Crown copyright and may lead to prosecutions or civil proceedings. Southend-on-Sea Borough Council Licence number 100019680